


# PROPOSED GROUND FLOOR PLAN

1 : 100

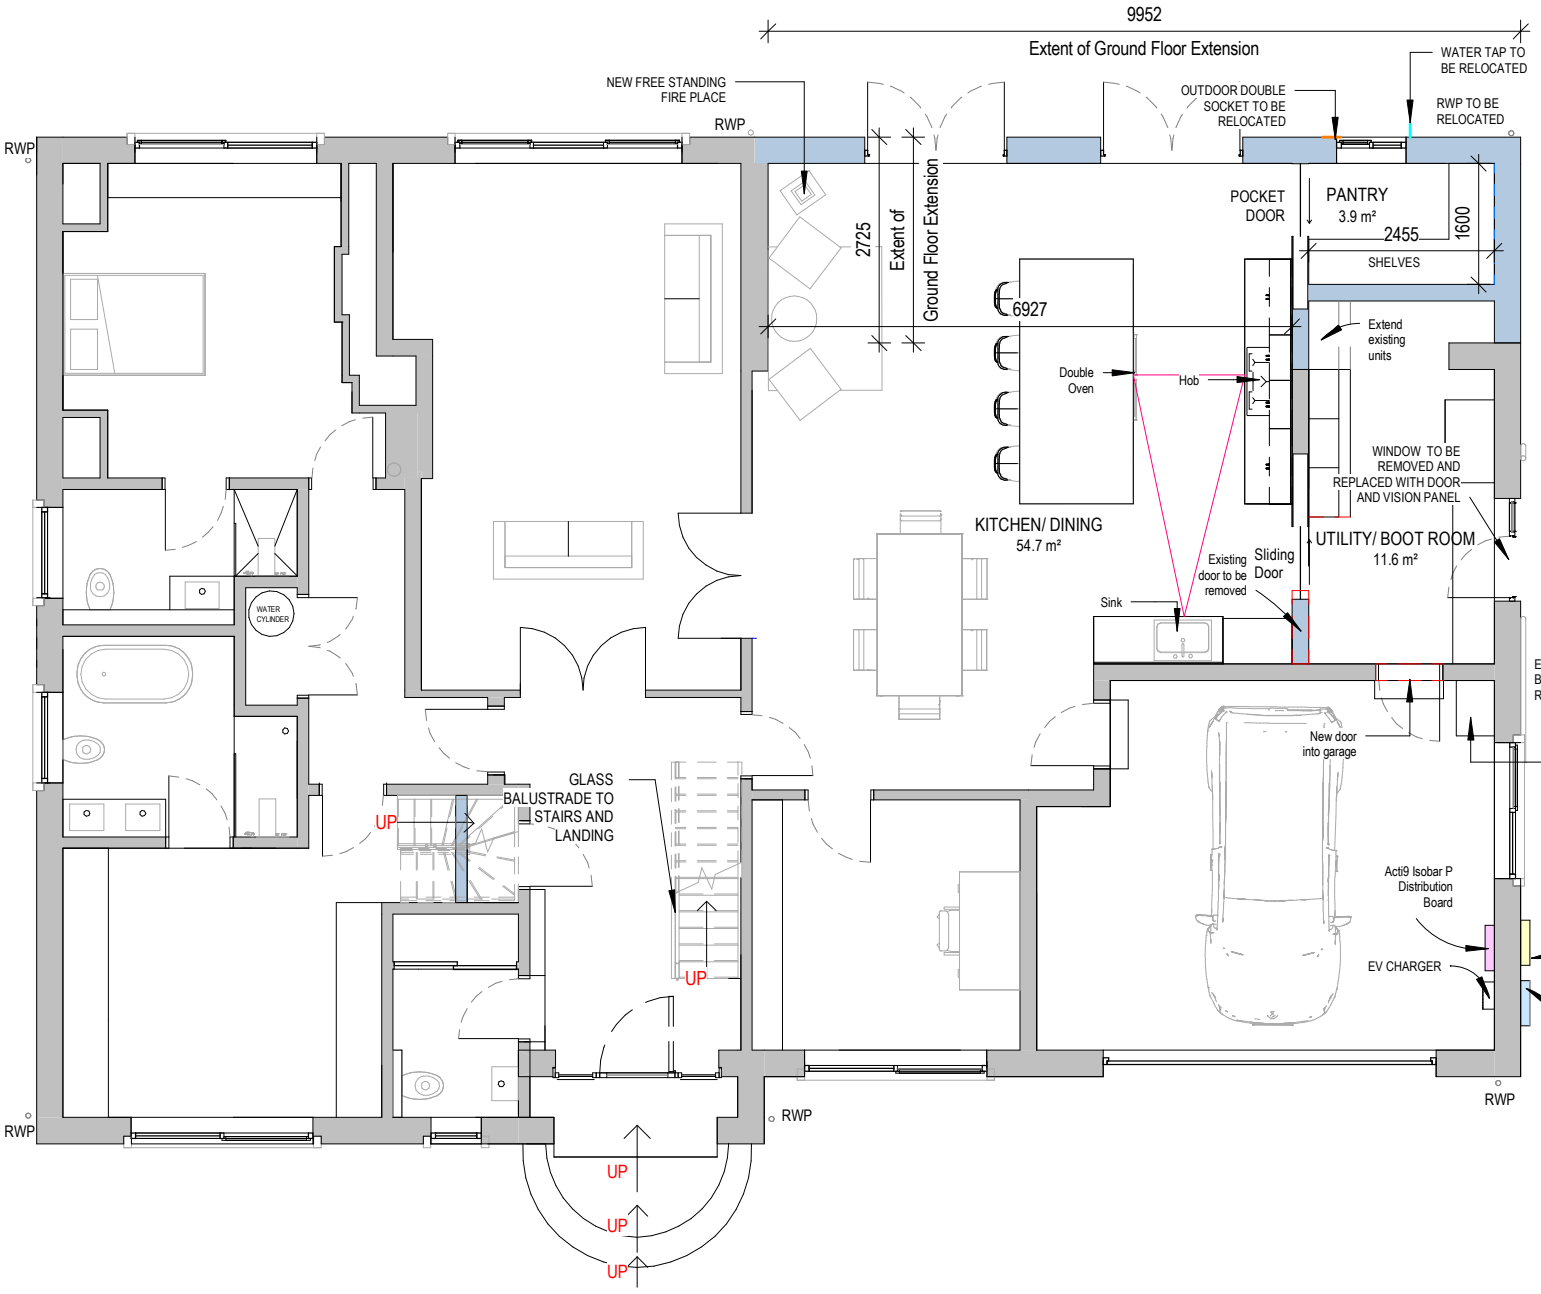


# PROPOSED FIRST FLOOR PLAN

1 : 100

0 1 2 3 4 5 10m

Scale 1:100

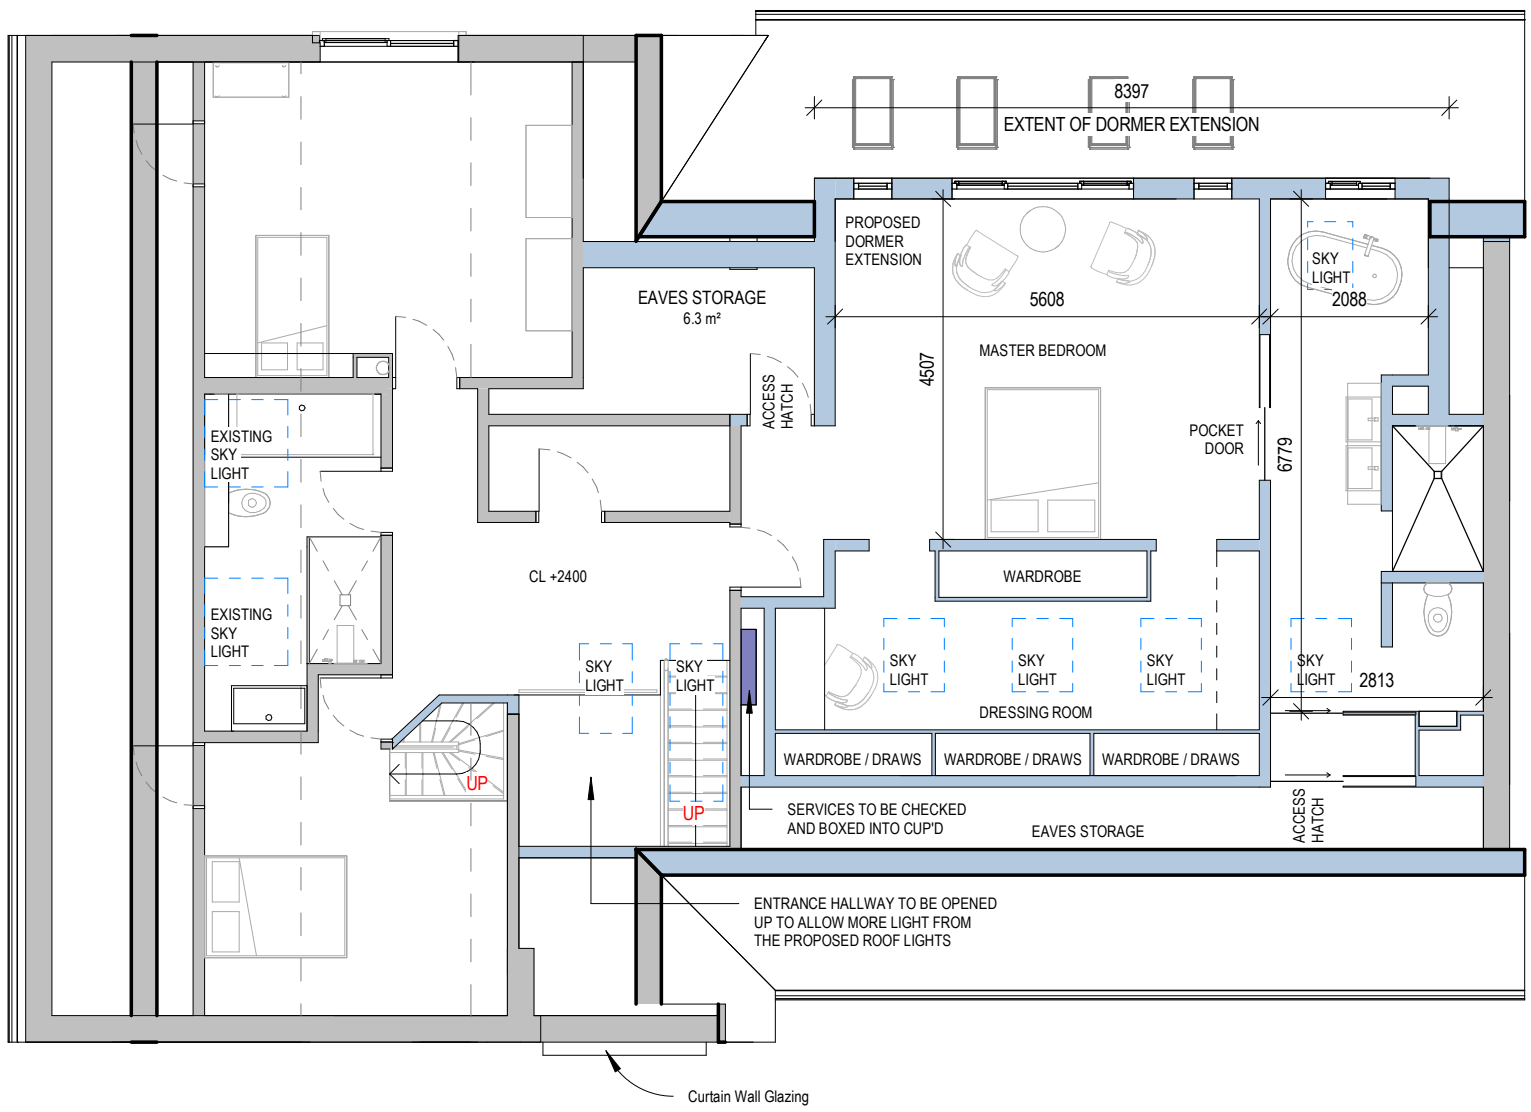**NOTES:**

This drawing has been based on a FBA Survey carried out at Marsh Croft. There are areas where access was restricted and further investigation will be required. Assumed locations of structure indicated based on the Structural Engineers review and should be verified on site.

Elements of structure are shown for coordination purposes. Approximate drainage positions shown for coordination purposes with further investigation required. Red line Boundary shown indicatively and to be checked prior to construction.

All figured dimensions are to be taken in preference to scaled dimensions and all dimensions to be checked on site prior to construction or assembly, any discrepancies are to be reported immediately to Farrar Bamforth Architecture.

| Rev: | Date: | Description: | By: | Auth: |
|---|---|---|---|---|
| P02 | 17.12.24 | Drawing update | EG | TB |
| P01 | 28.11.24 | Planning Issue | EG | TB |


Farrar Bamforth Architecture
A: Bates Mill
Colne Road
Huddersfield
HD1 3AG
T: 01484 424 008
F: 01484 512 305
E: design@farrarbamforth.co.uk
W: www.farrarbamforth.co.uk


**Client:**
LINDSEY FRITH

**Project Name:**
REMODEL AND EXTENSION OF MARSH CROFT

**Project Address:**
MARSH CROFT, MARSH HALL LANE, THURSTONLAND, HD4 6XD

**Reference:**

| Project | Originator | Functional | Spatial | Form | Discipline | Number |
|---|---|---|---|---|---|---|
| 24D01 | FBA | ZZ | XX | DR | A | 2000 |

**Title:**
PROPOSED GROUND AND FIRST FLOOR PLANS

**Status:** Code / Description

**Revision:** Code: P02

| Created By: | Authorised By: | Date: | Scale at A3: |
|---|---|---|---|
| EG | TB | 11. 24 | 1 : 100 |


This document is © Farrar Bamforth Architecture Ltd. Drawing measurements shall not be obtained by scaling. Verify all dimensions prior to construction or product manufacture, if in doubt, contact the document author. Immediately report any discrepencies on this document to Farrar Bamforth Architecture Ltd. This document is to be read in conjunction with associated models, specifications and related consultants / supplier documents.