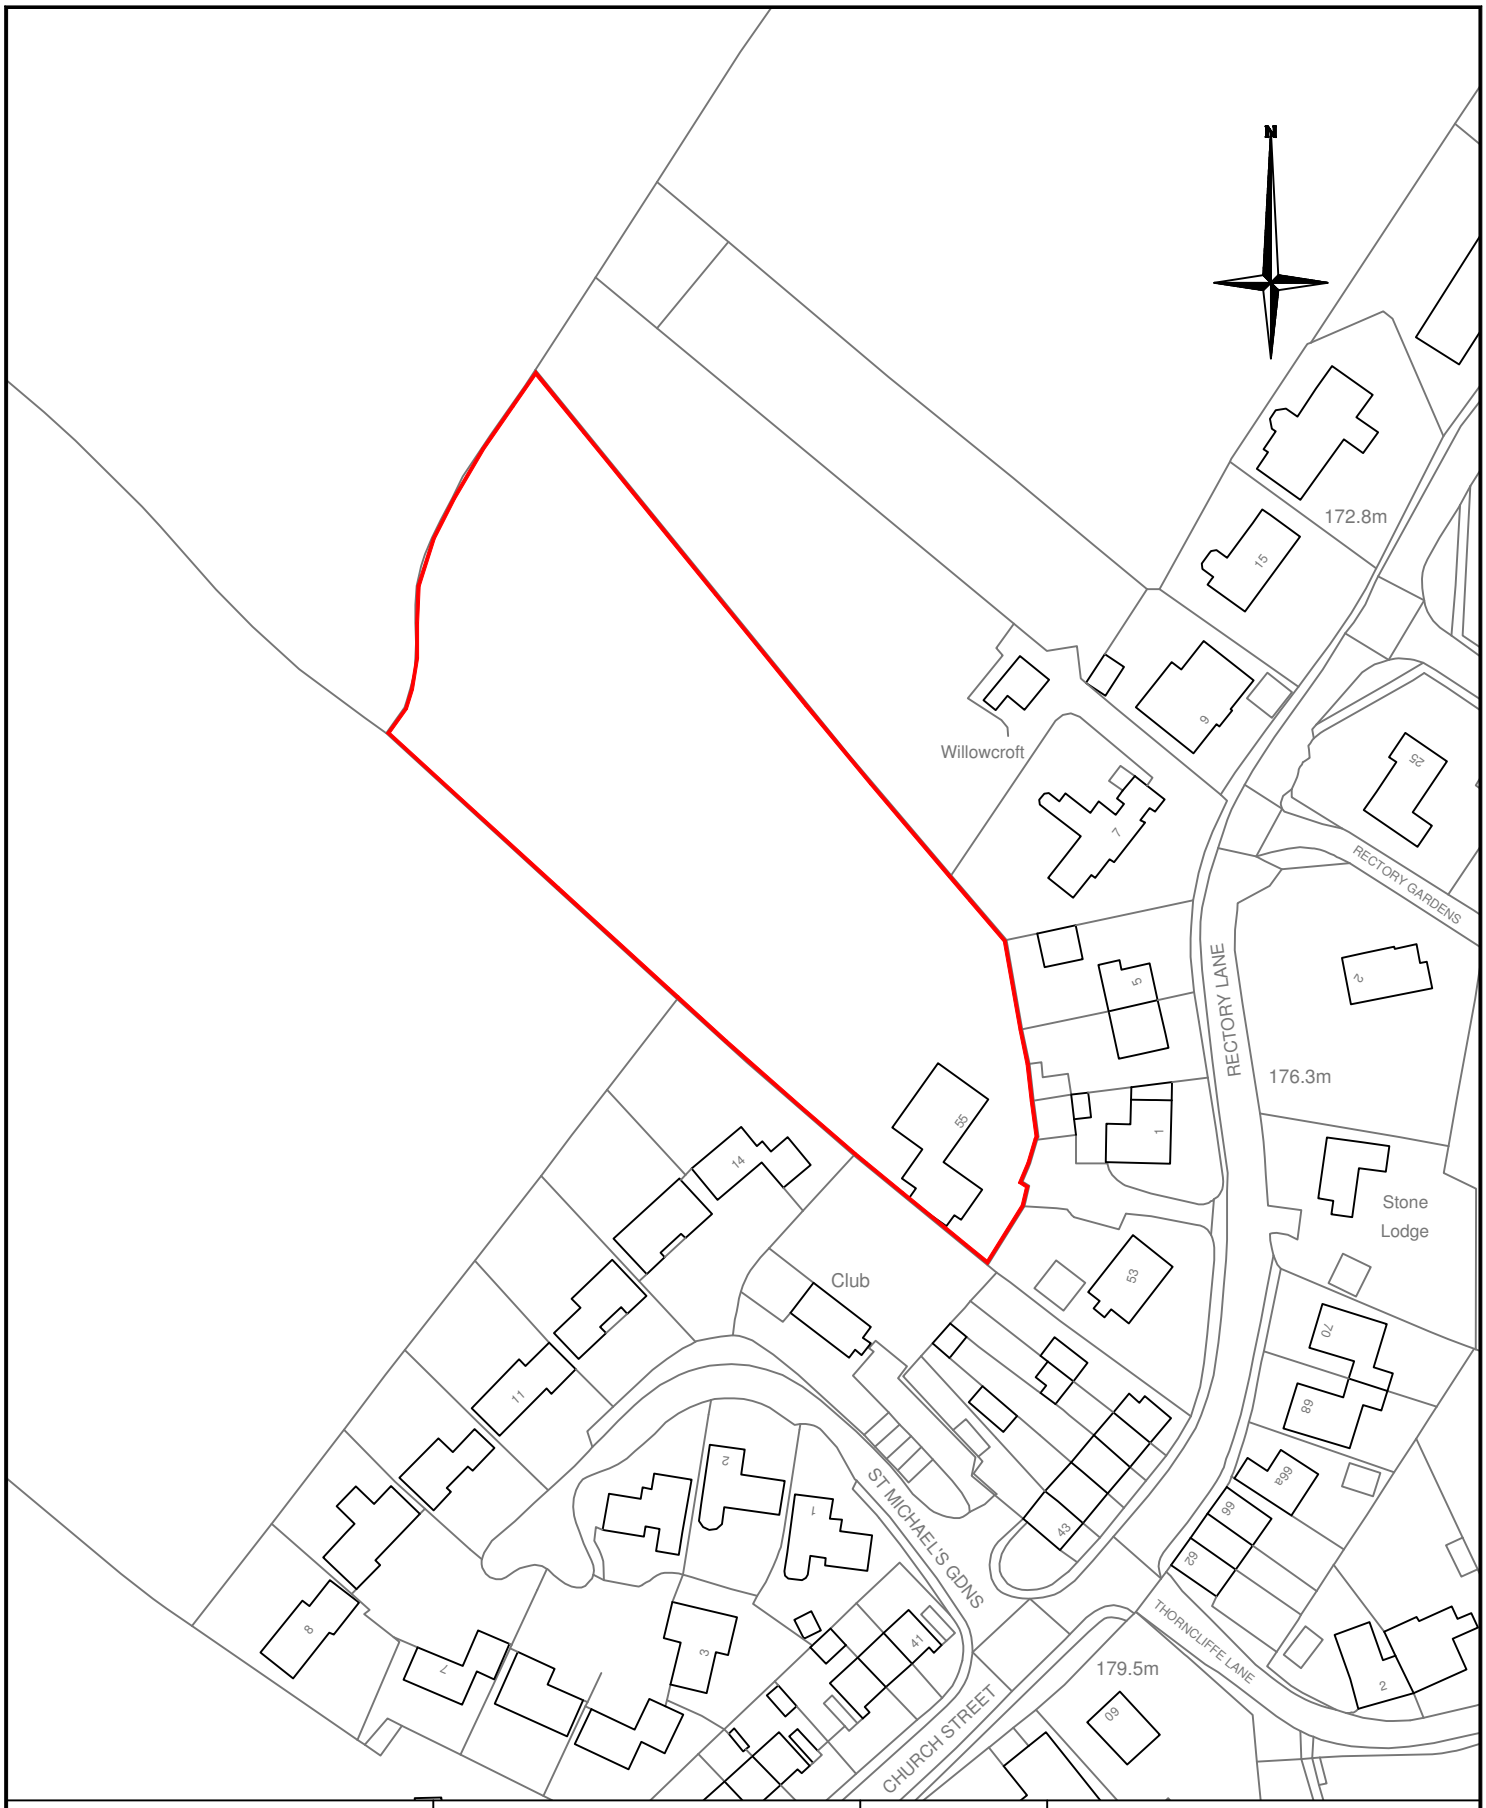

CLIENT	TITLE	DATE 07.08.23
DARREL LEE WOODS 55 CHURCH STREET EMLEY HD8 9RP	LOCATION PLAN	SCALE 1:1250 DRAWING NO P01
PROJECT STATURORY DECLARATION PLAN	AMENDMENTS	