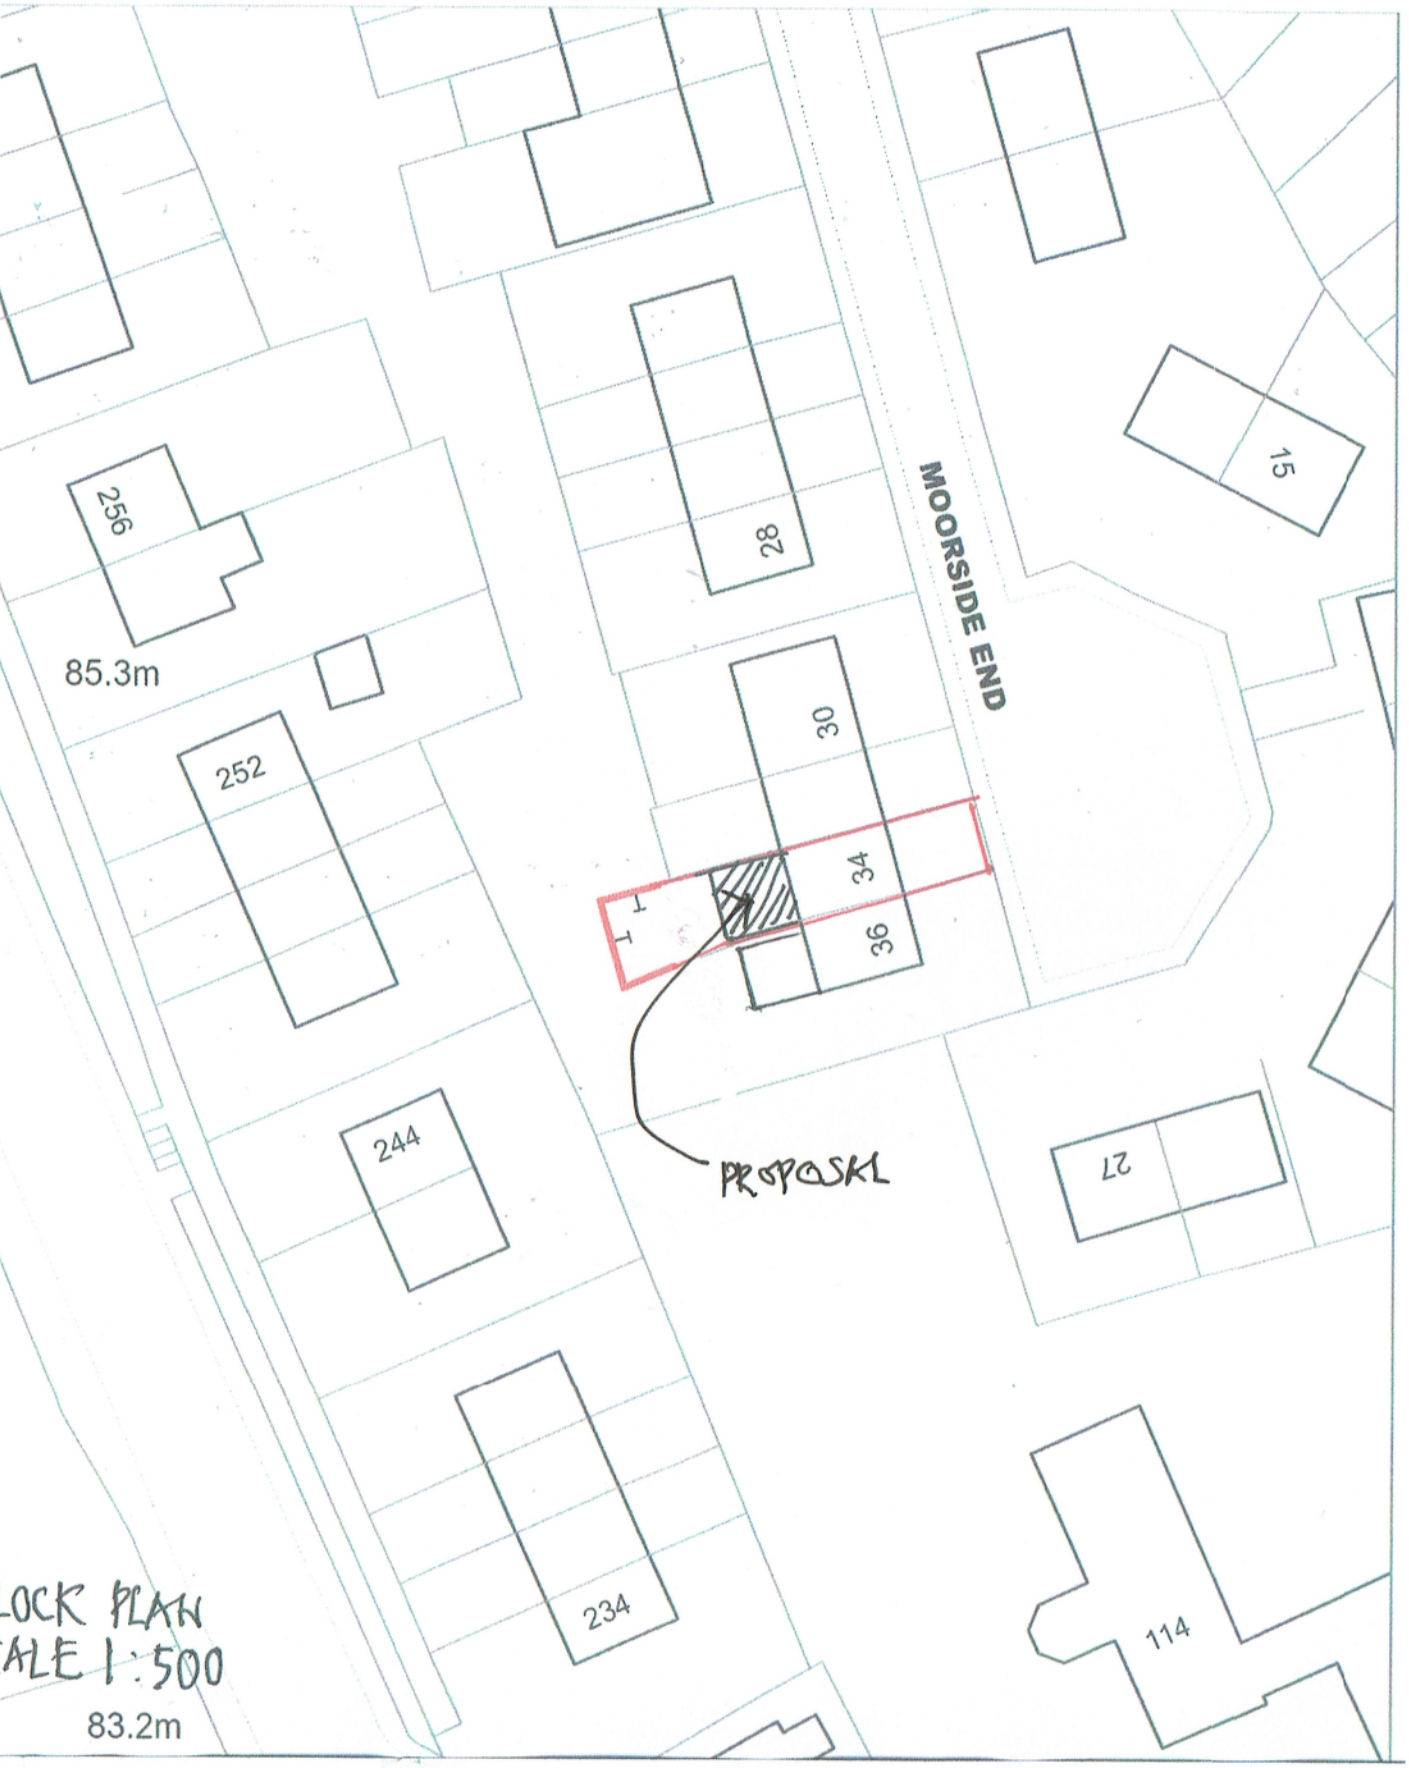

LOCK PLAN
ALE 1:500

PHILIP FLETCHER
ARCHITECTURAL

N