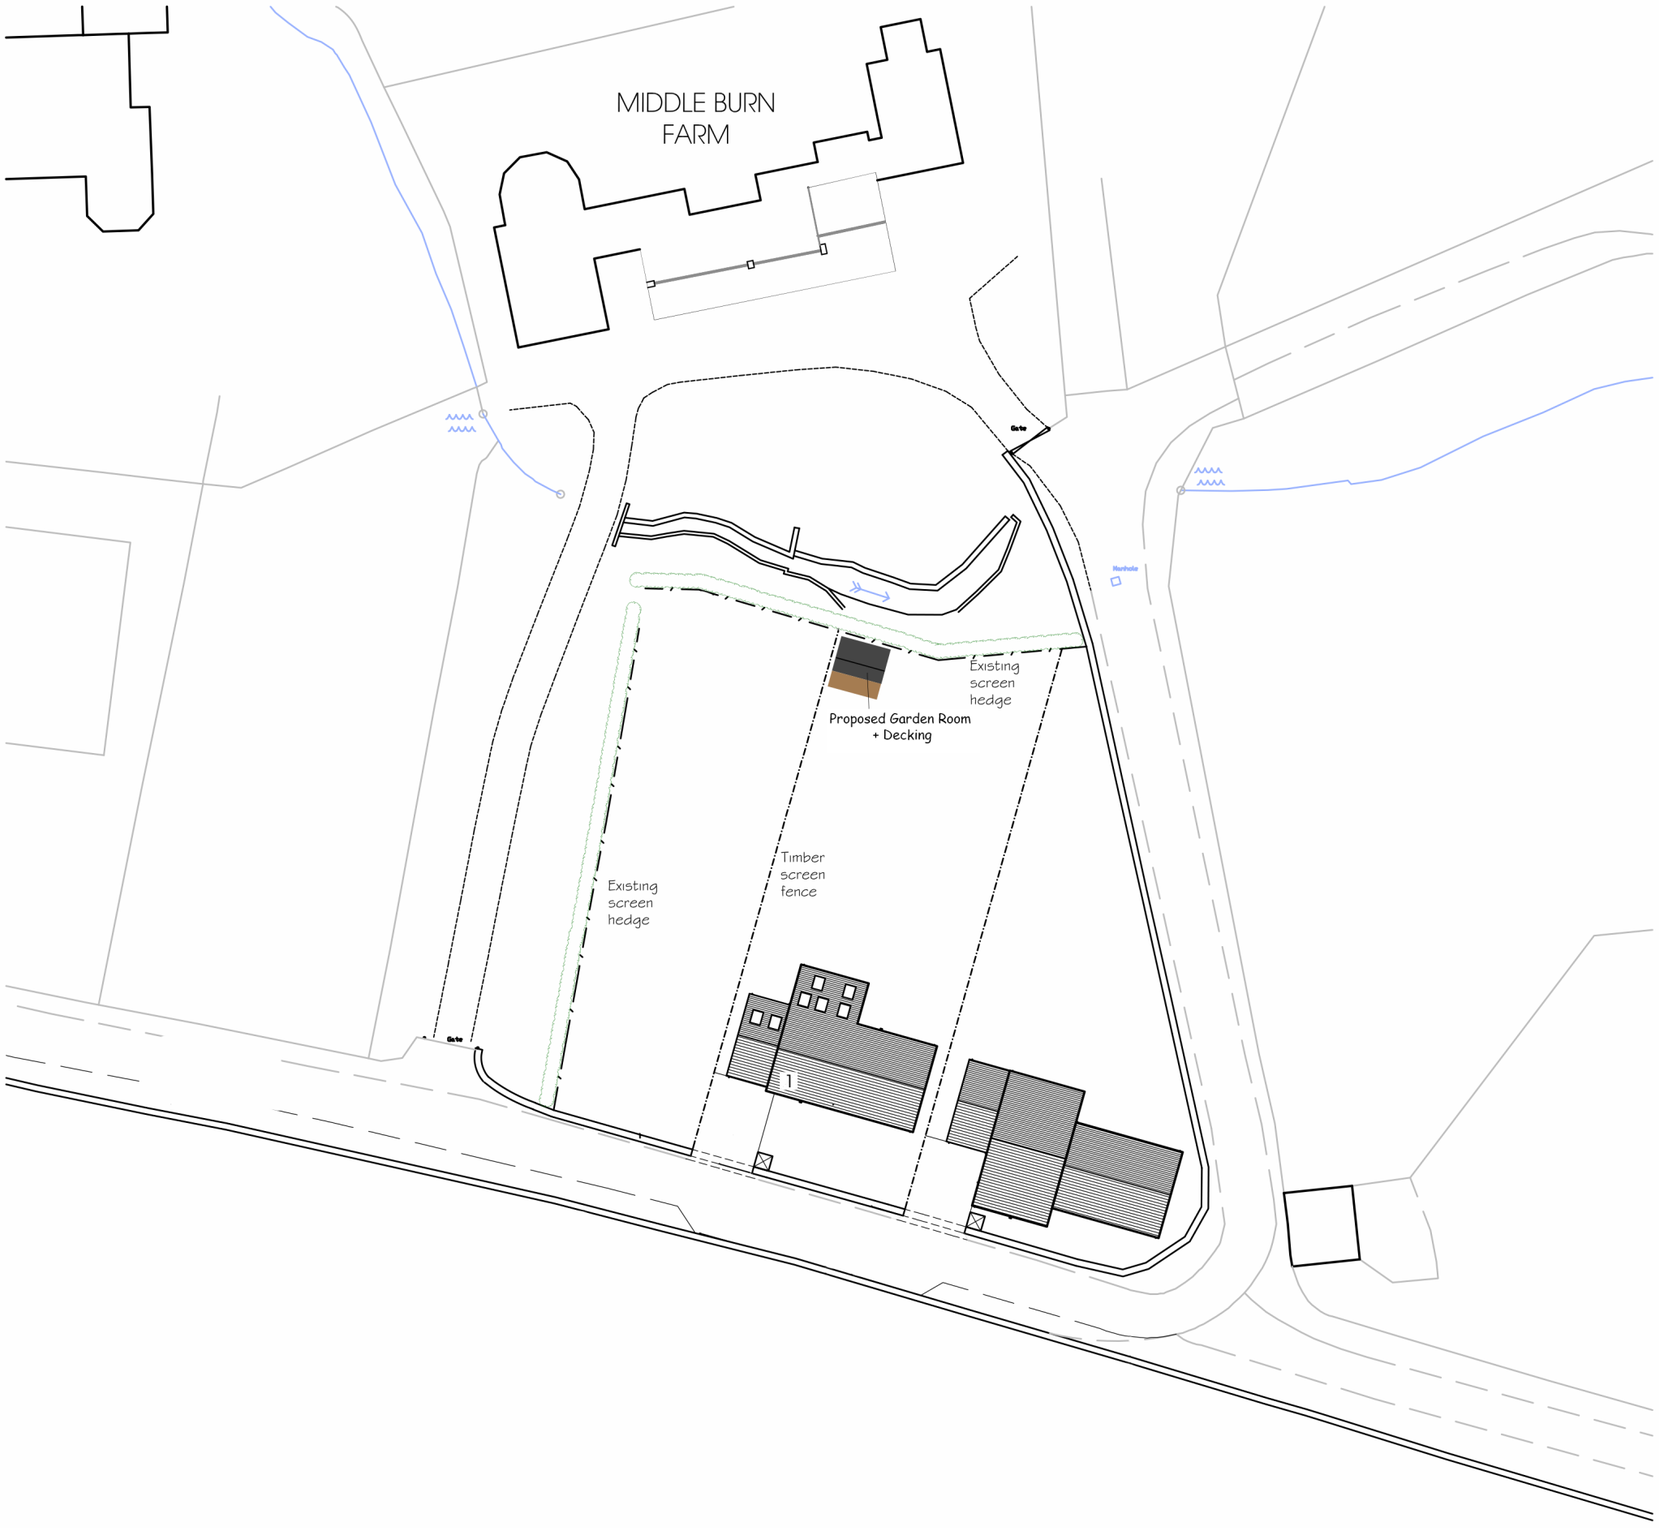

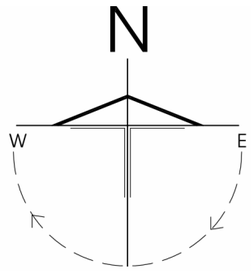

No. 1. Garden Room + Decking

90 Burn Road
Huddersfield
Birchincliffe
Huddersfield
HD2 2EG

for Sharanjit Sandhu
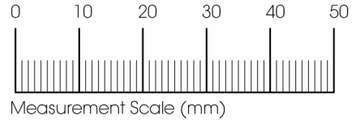
Scale at A3
1:500