South East Elevation

Existing Dwelling

natural blue slate pitched roofing

cast iron profile rainwater goods

timber doors and windows

natural stone coursed walling to dwelling and previous extension, ashlar stone quoins, cills, heads and jambs

stone boundary walls and hardsufacing

decorative metal railings

tarmac access road

(seperate detached garage)

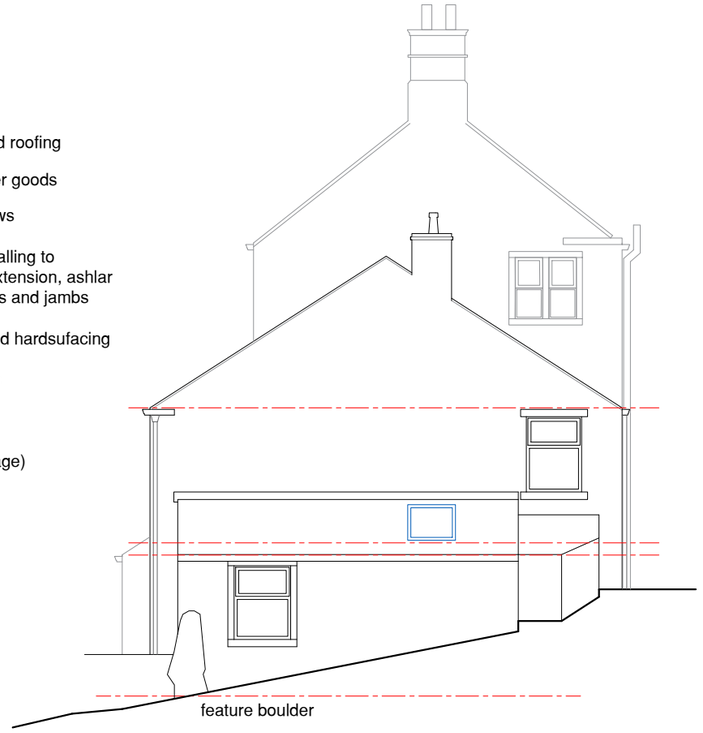

North East Elevation

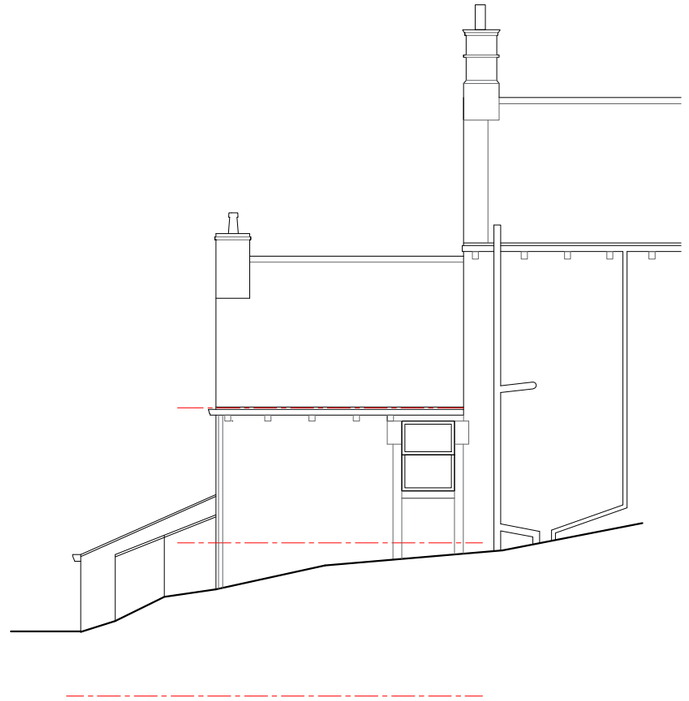

North West Elevation

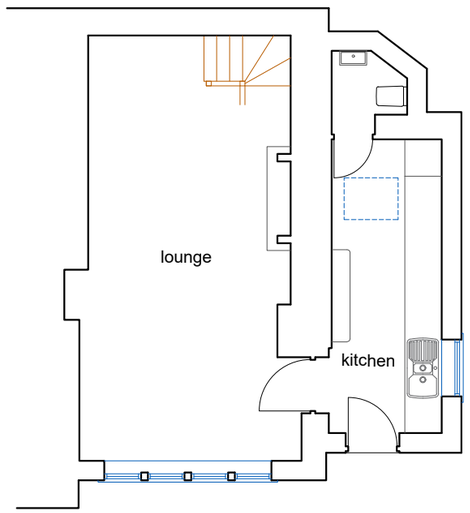

Ground Floor Plan

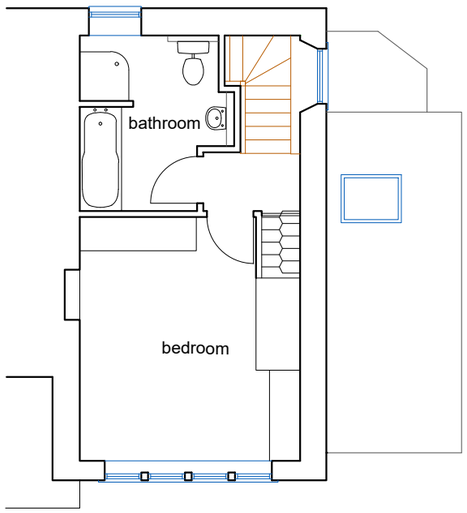

First floor Plan

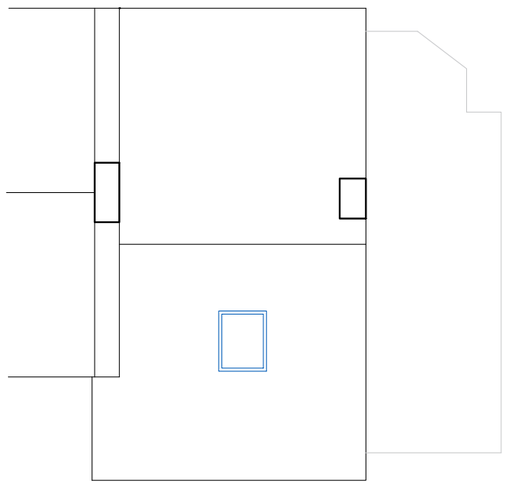

Roof Plan

Status: Planning

Date: Dec 2024

Scale: 1:100

Drg No: 2NHF03.#

Title: Existing Plans and Elevations #

Project: Extension
2 New House Farm, Holmfirth, HD9 2PY