

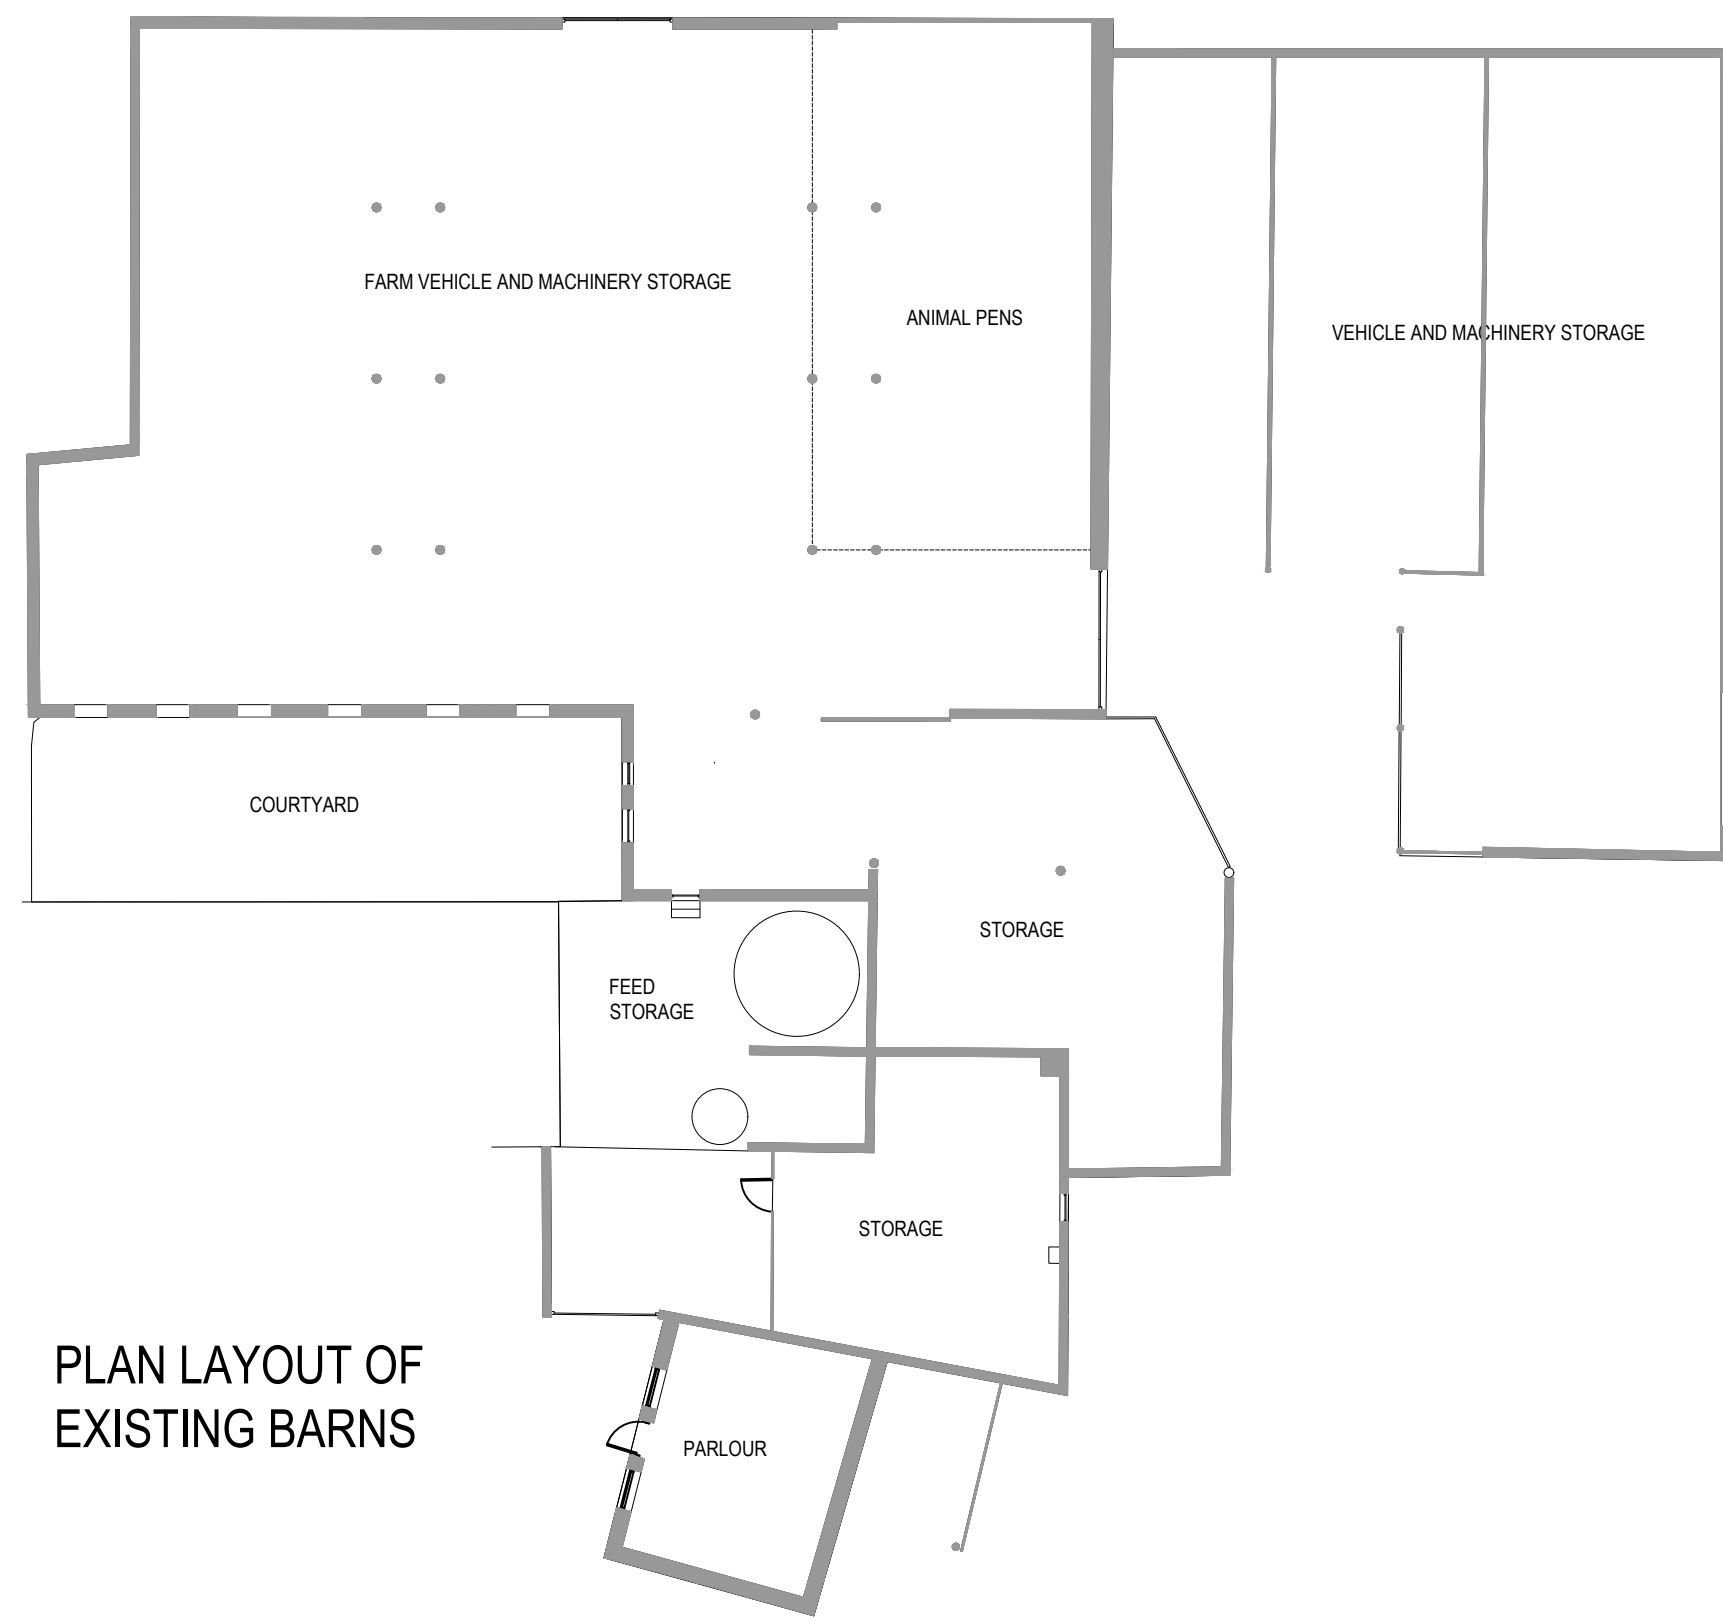


IF IN ANY DOUBT PLEASE ASK THE ARCHITECT FOR CLARIFICATION.
DO NOT SCALE FROM DRAWING. ALL DIMENSIONS TO BE CHECKED ON SITE.
THE COPYRIGHT FOR THESE DRAWINGS REMAINS THE PROPERTY OF THE ARCHITECT. THEY MUST NOT BE REPRODUCED IN ANY WAY WITHOUT THE ARCHITECTS PRIOR WRITTEN CONSENT.

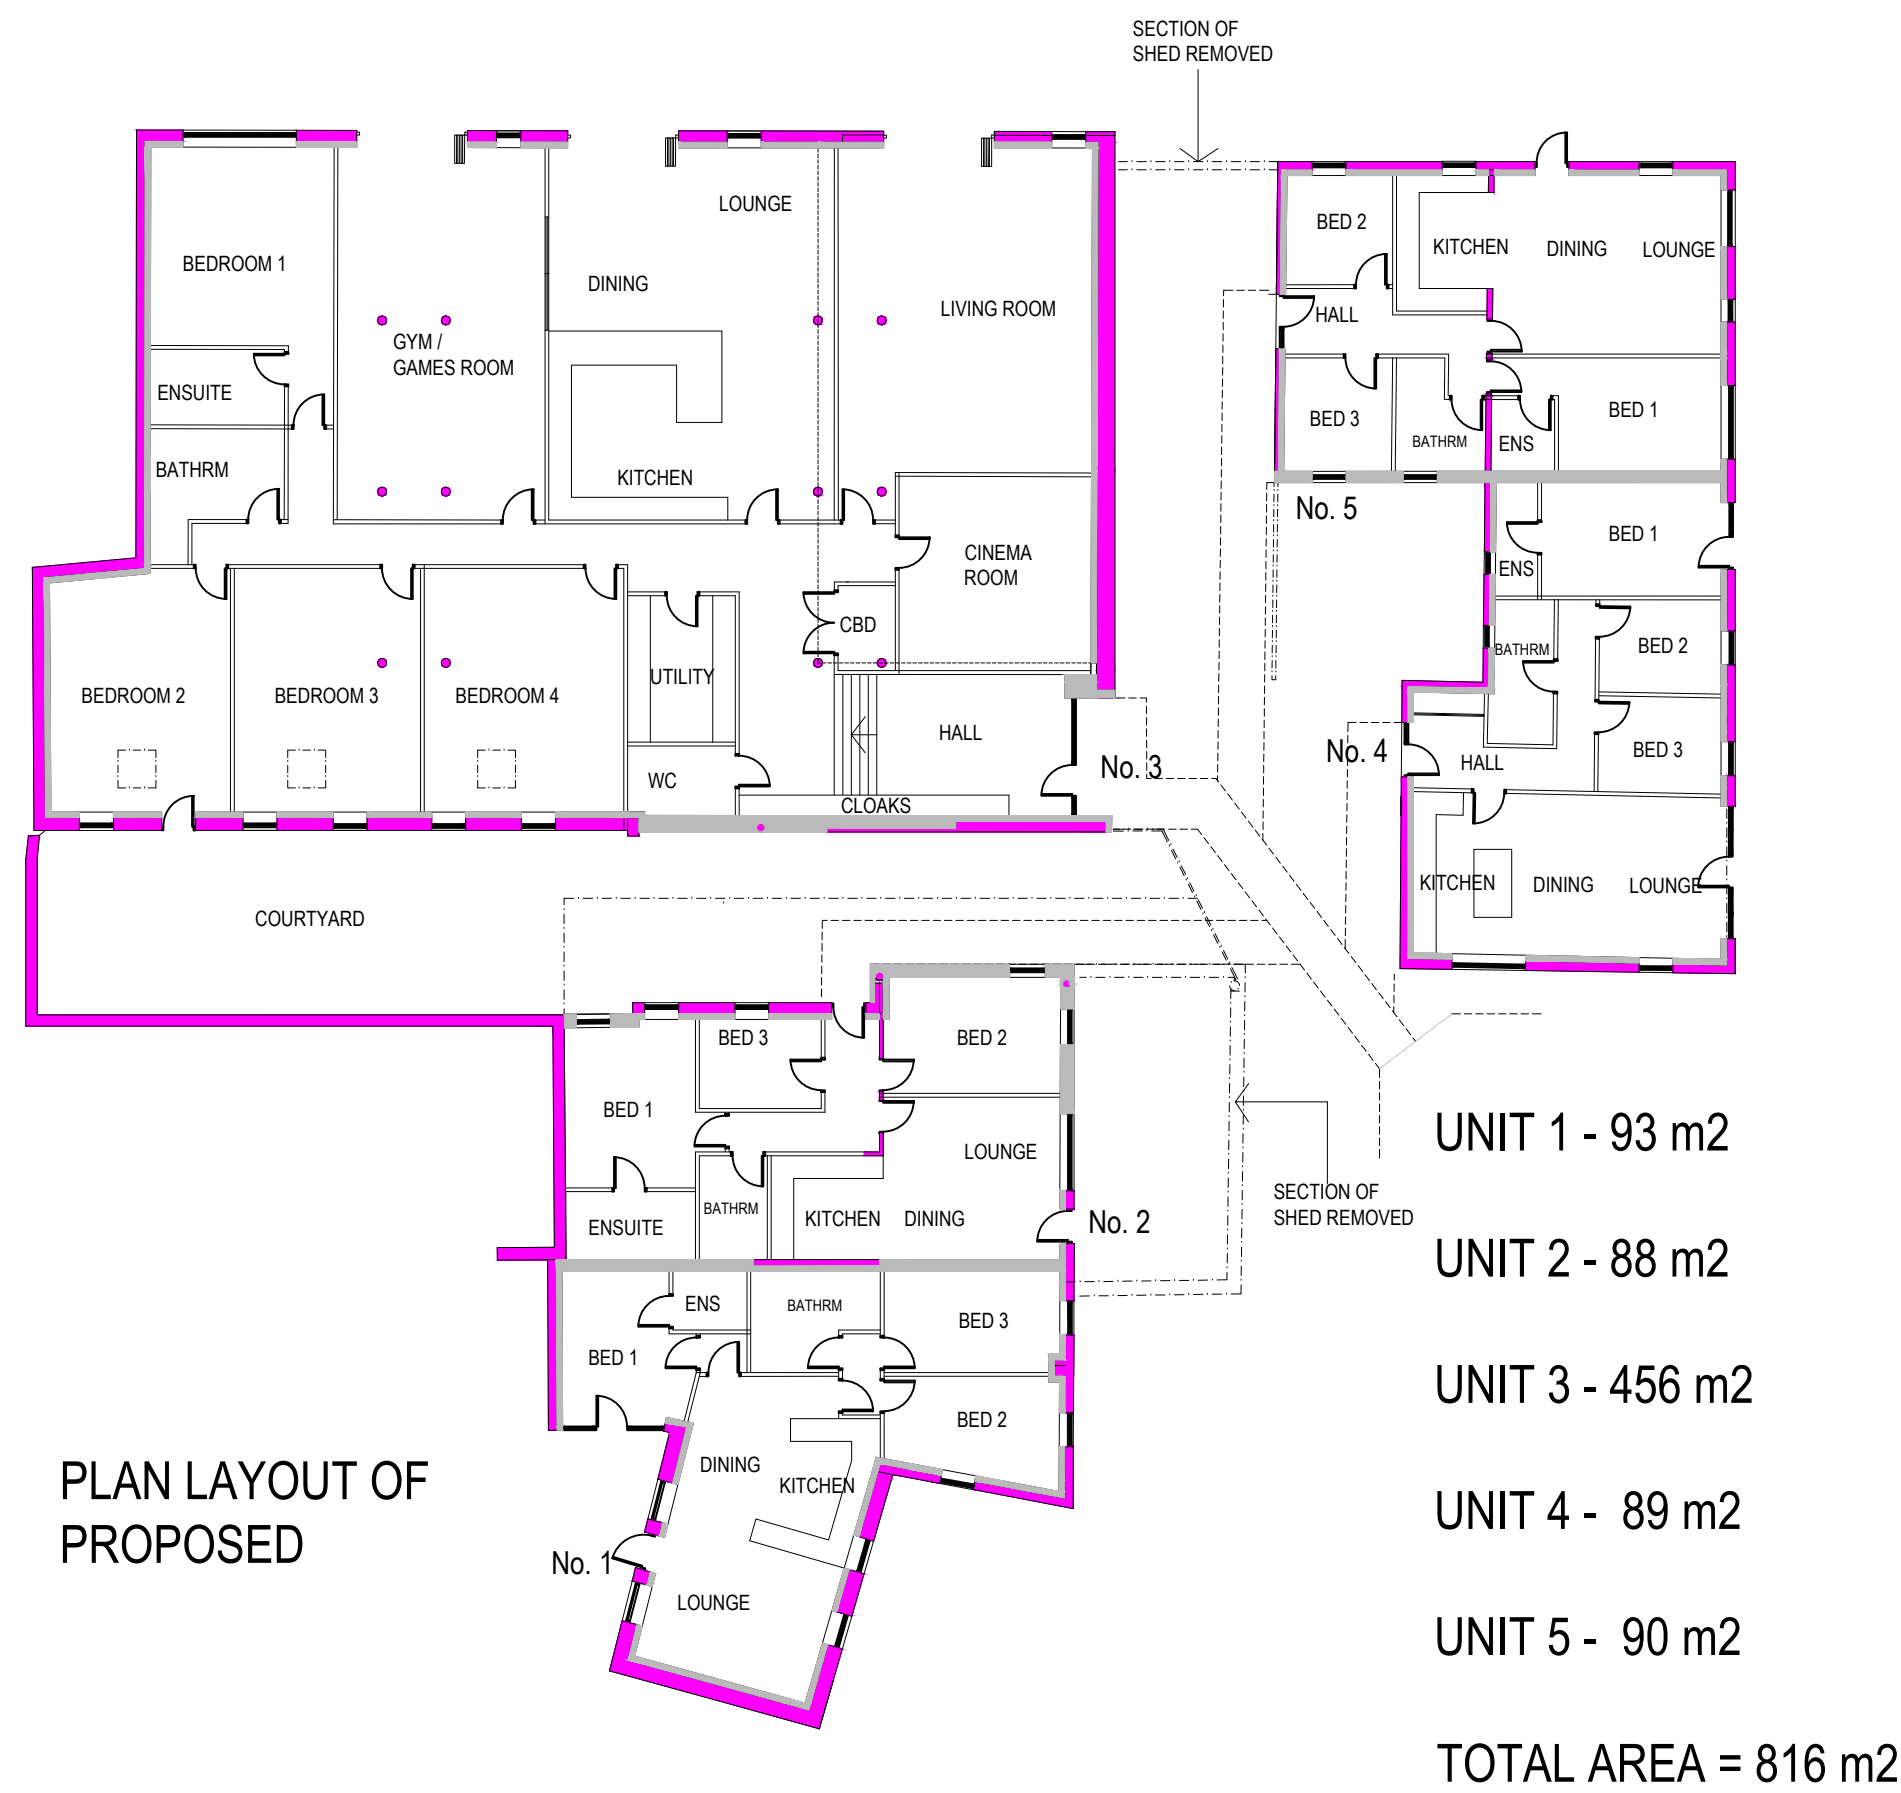

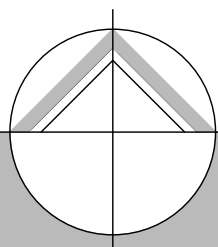

northern design
partnership

Chartered Architects
The Chapel, Millmoor Road,
Meltham, Holmfirth, HD9 5JU

www.northerndesignpartnership.co.uk
Instagram: @northerndesignp
Telephone: (01484) 854848

client	MARK ANGELA AND JOHN FAWCETT		
project	PROPOSED REDEVELOPMENT MOOR TOP FARM MOOR TOP ROAD KIRKHEATON HUDDERSFIELD HD5 0PJ		
drawing	EXISTING AND PROPOSED PLAN COMPARISONS		
revision	notes	date	drawn
*	*	*	*
scale :	1:200 AT A1	12.24	PB
project no.	2358	drawing no.	04
		revision	