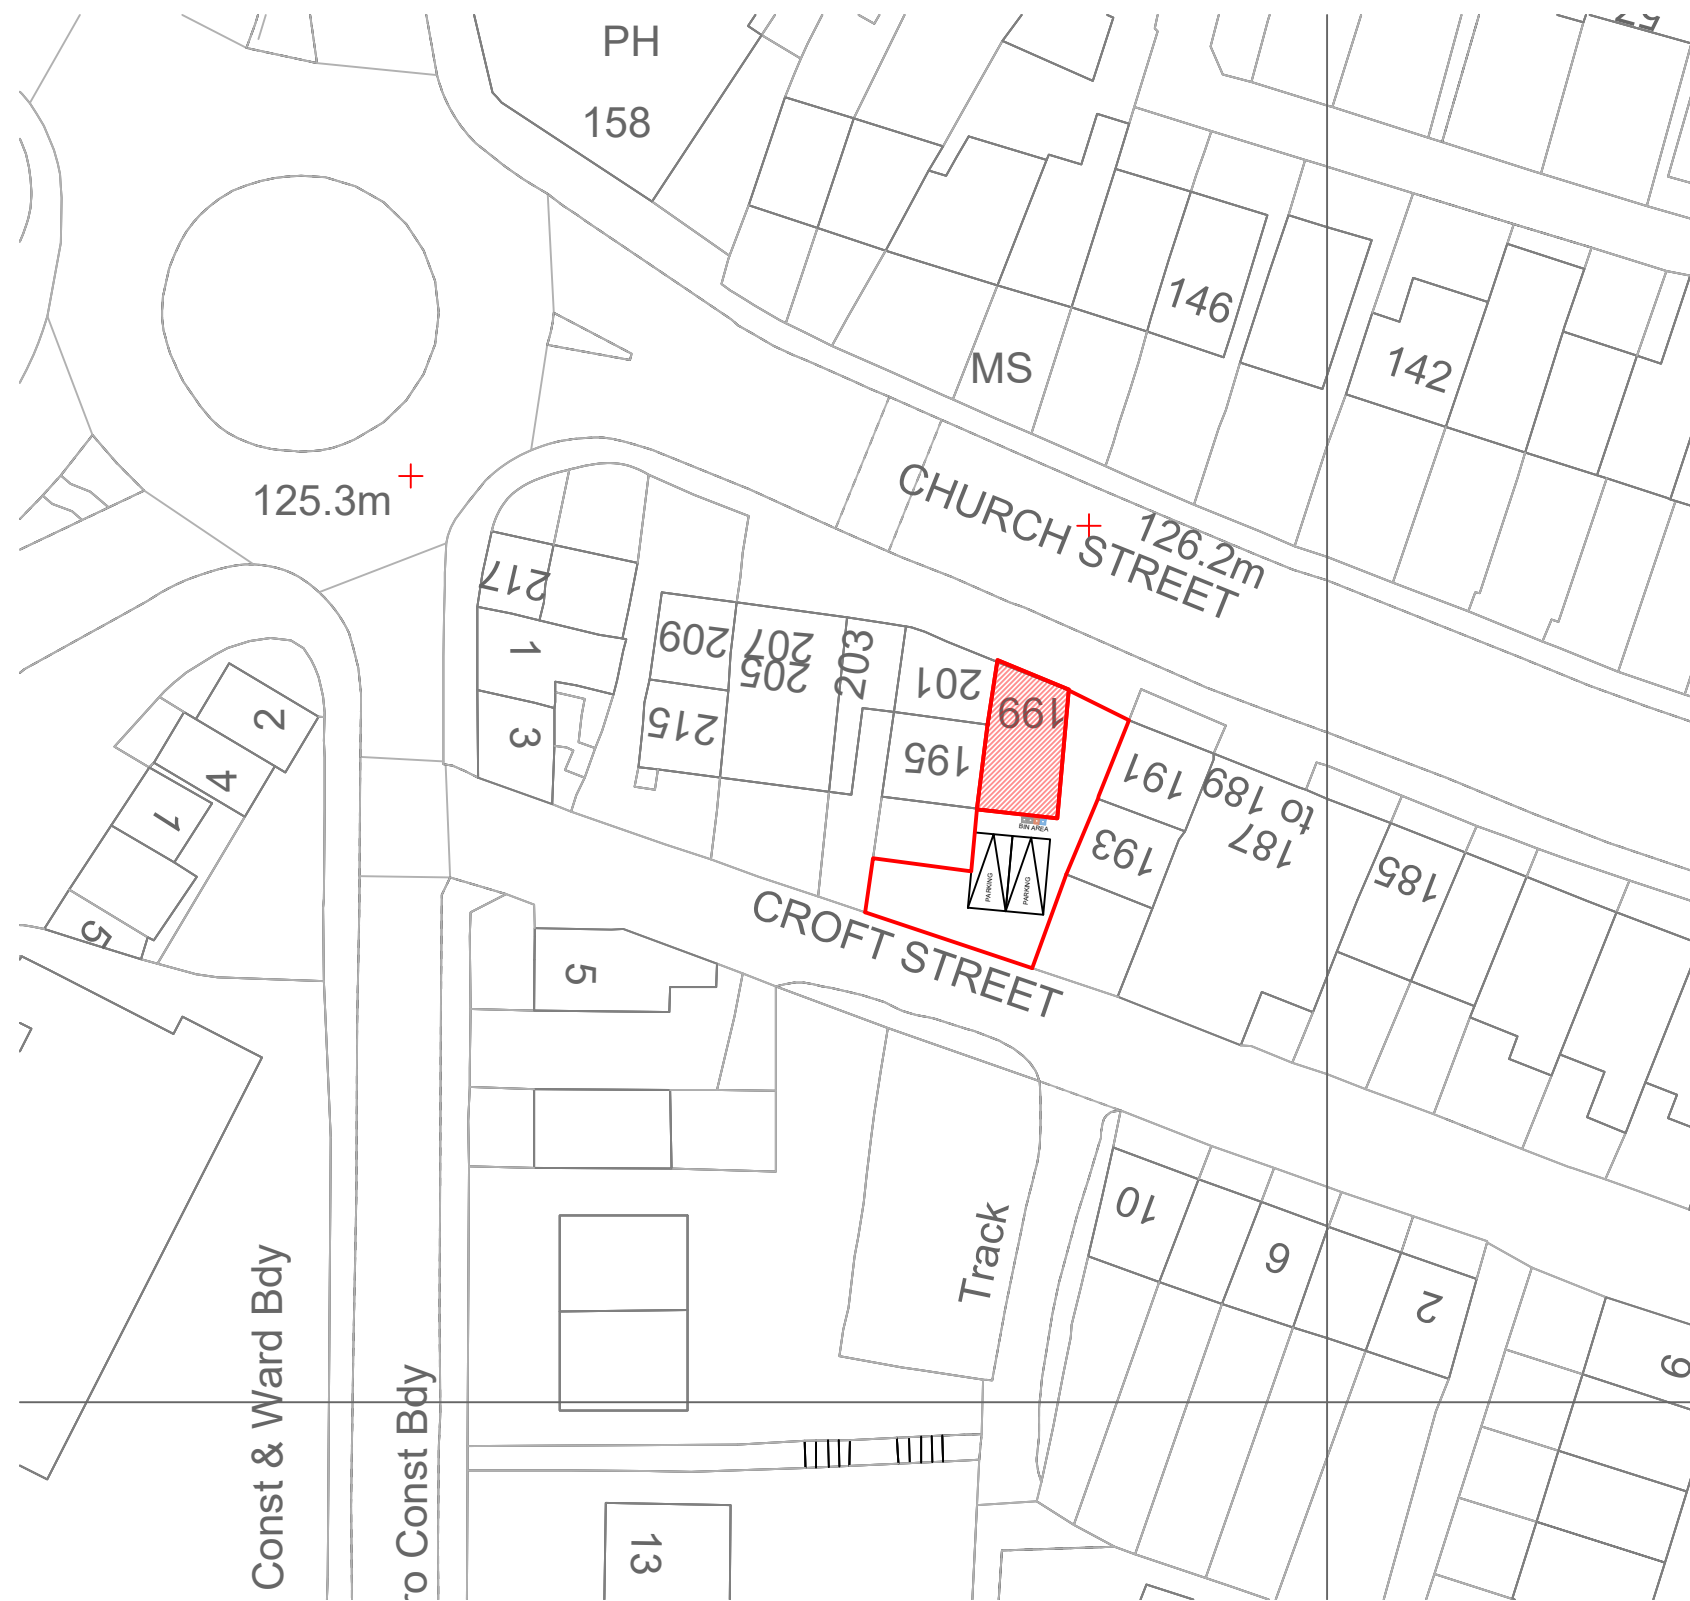


Proposed Site Plan

General Notes

No.	Revision/Issue	Date

Firm Name and Address

 Mason and Marlowe

Mason and Marlowe Ltd.
Project Managers and Quantity Surveyors

5 Picadilly Place
Manchester, M1 3BR

Project Name and Address

199 Church Street
huddesfield HD14UL

Project 199 Church Street	Sheet A3
Date 03/07/2024	
Scale 1/500	