




Front




Side

Existing

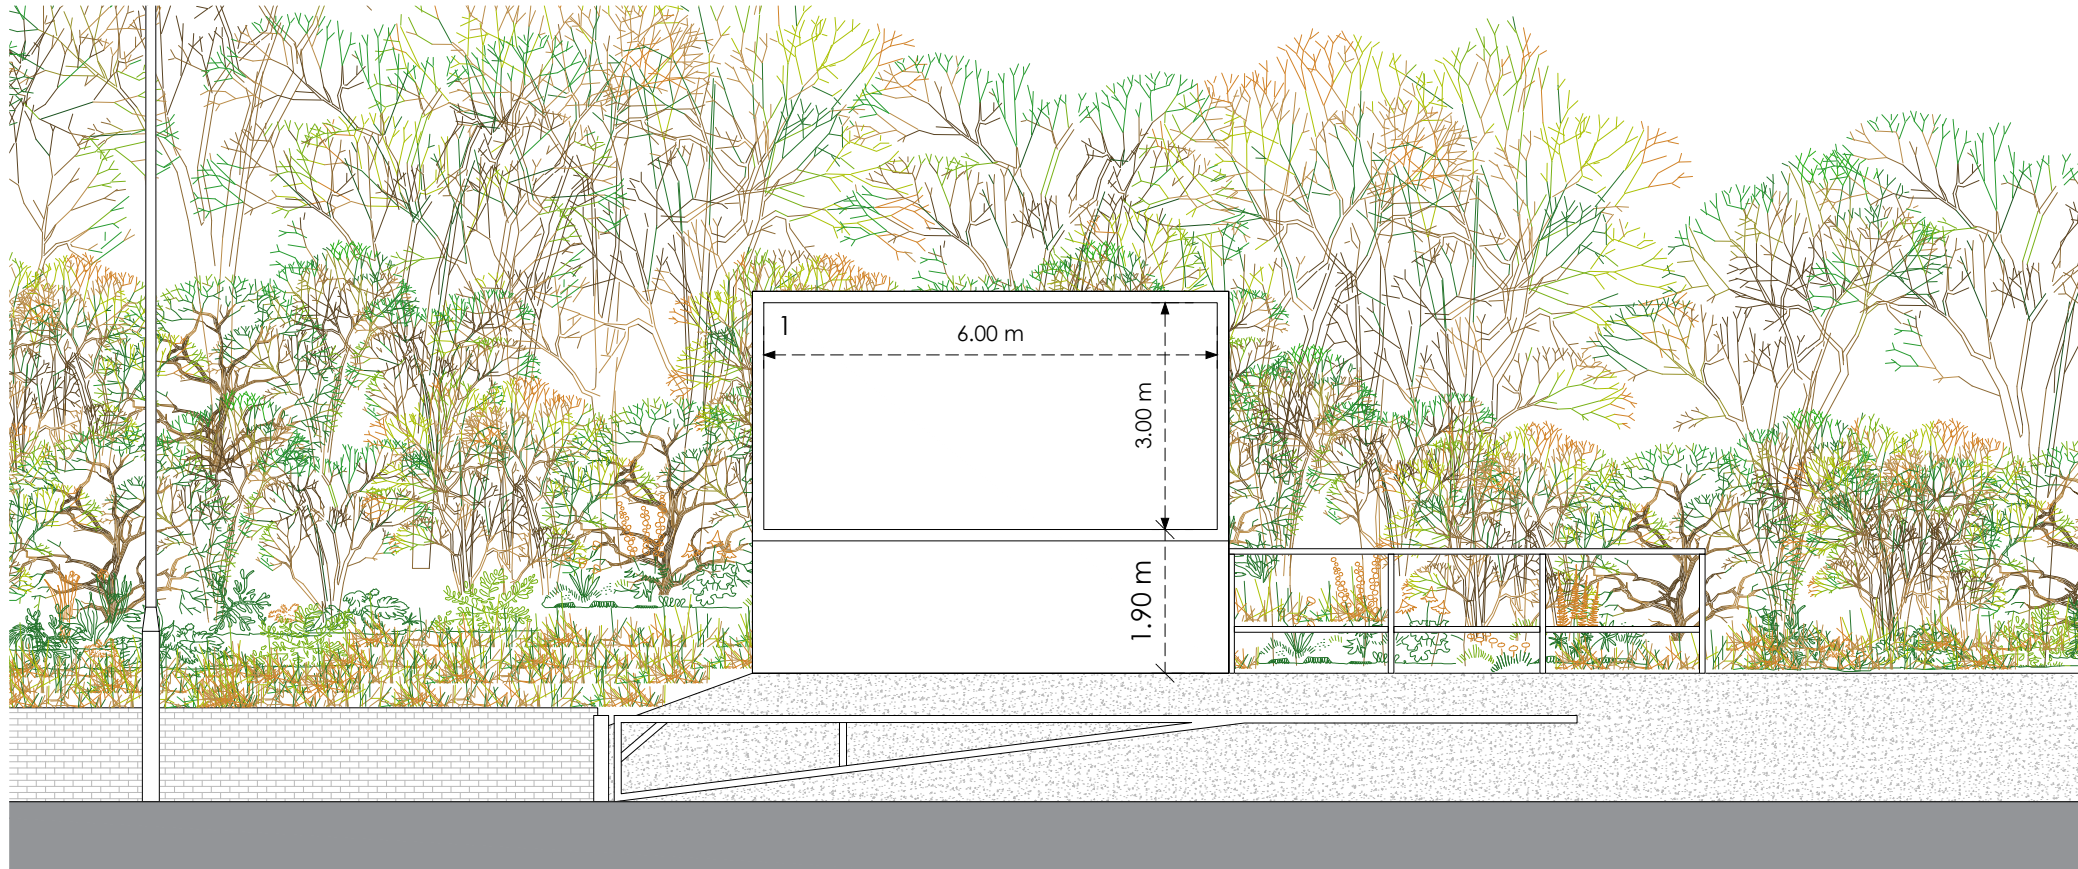

Front

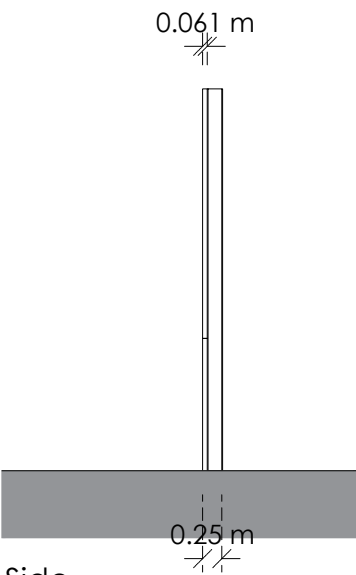

Side

Proposed

0 4m 8m

Title
Existing and Proposed Elevations

Address
747 Manchester Road, Linthwaite,
Huddersfield, HD7 5QQ

Client

Job No.
24189

Issued
19/12/24

Scale
1:100 @ A3

Key
1. Proposed Digital Display

All information is to be checked on site for accuracy and fit. Only drawings with WD status with the most recent revision are to be used for construction.