




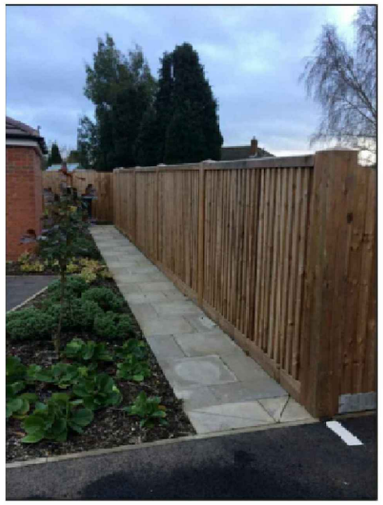

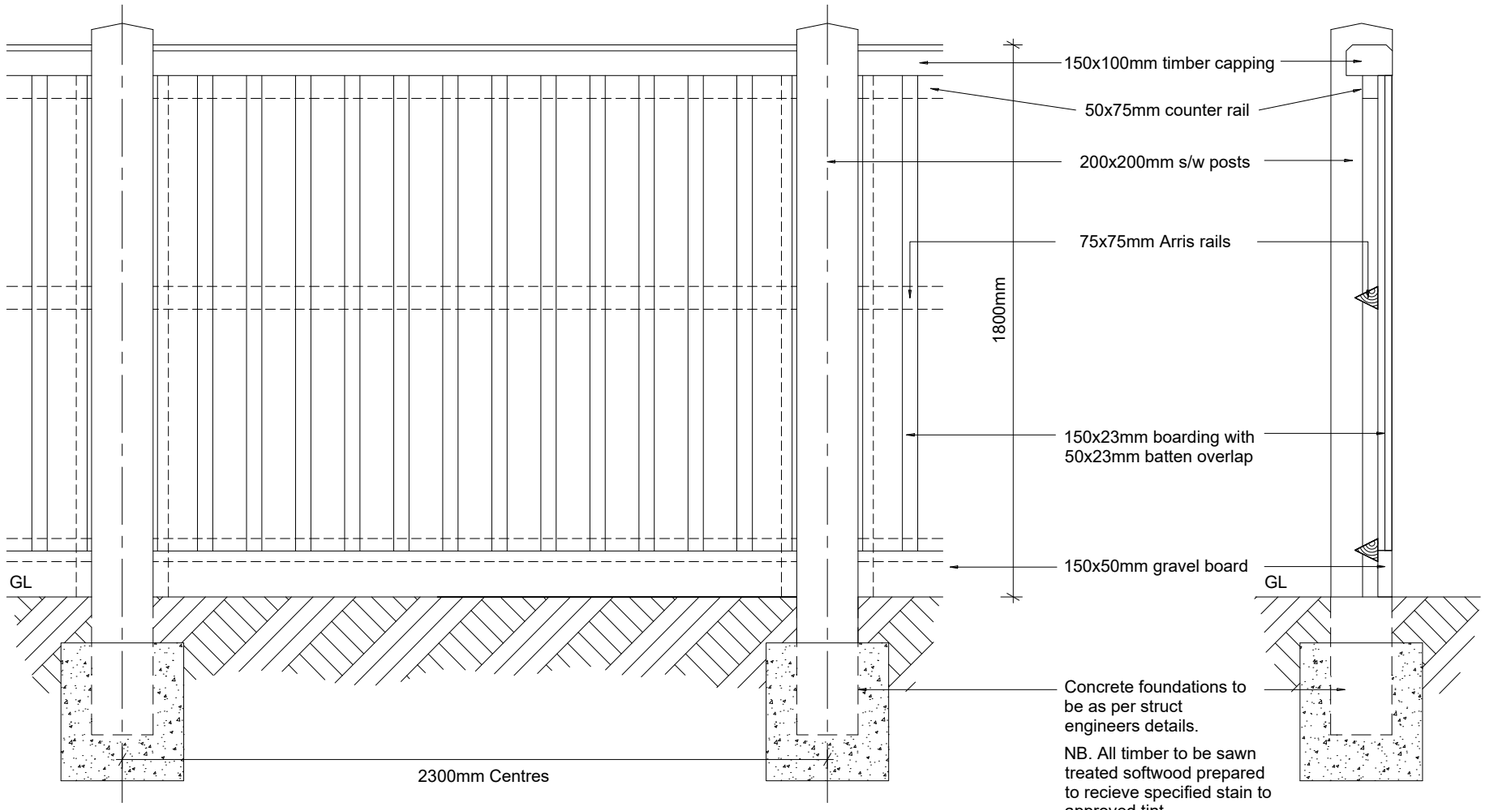

Elevation

Section

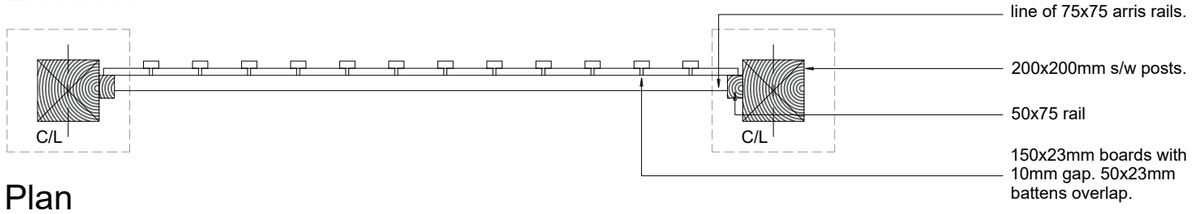

Plan

Upgraded Timber Privacy Fence

Note: All Timber to be FSC.

Rev	Description	Date	Initial
C1	Construction issue	19.03.2024	LB

Crest Nicholson Ltd.
500 Dashwood Lang Road
Bourne Business Park
Addlestone
Surrey
KT15 2HJ

Tel: 01932 580 555
Fax: 08703 363 990
www.crestnicholson.com

Crest Project No.

Project name & phase

Site/House Type: Crest Standard Details

Drg Title: Upgraded Timber Privacy Fencing

Scale:	Date:	Drawn:	Checked:
1:20@A3	Mar 2024	LB	JC

Drawing No: YOSD-2021-EXT-002

Revision: C1