


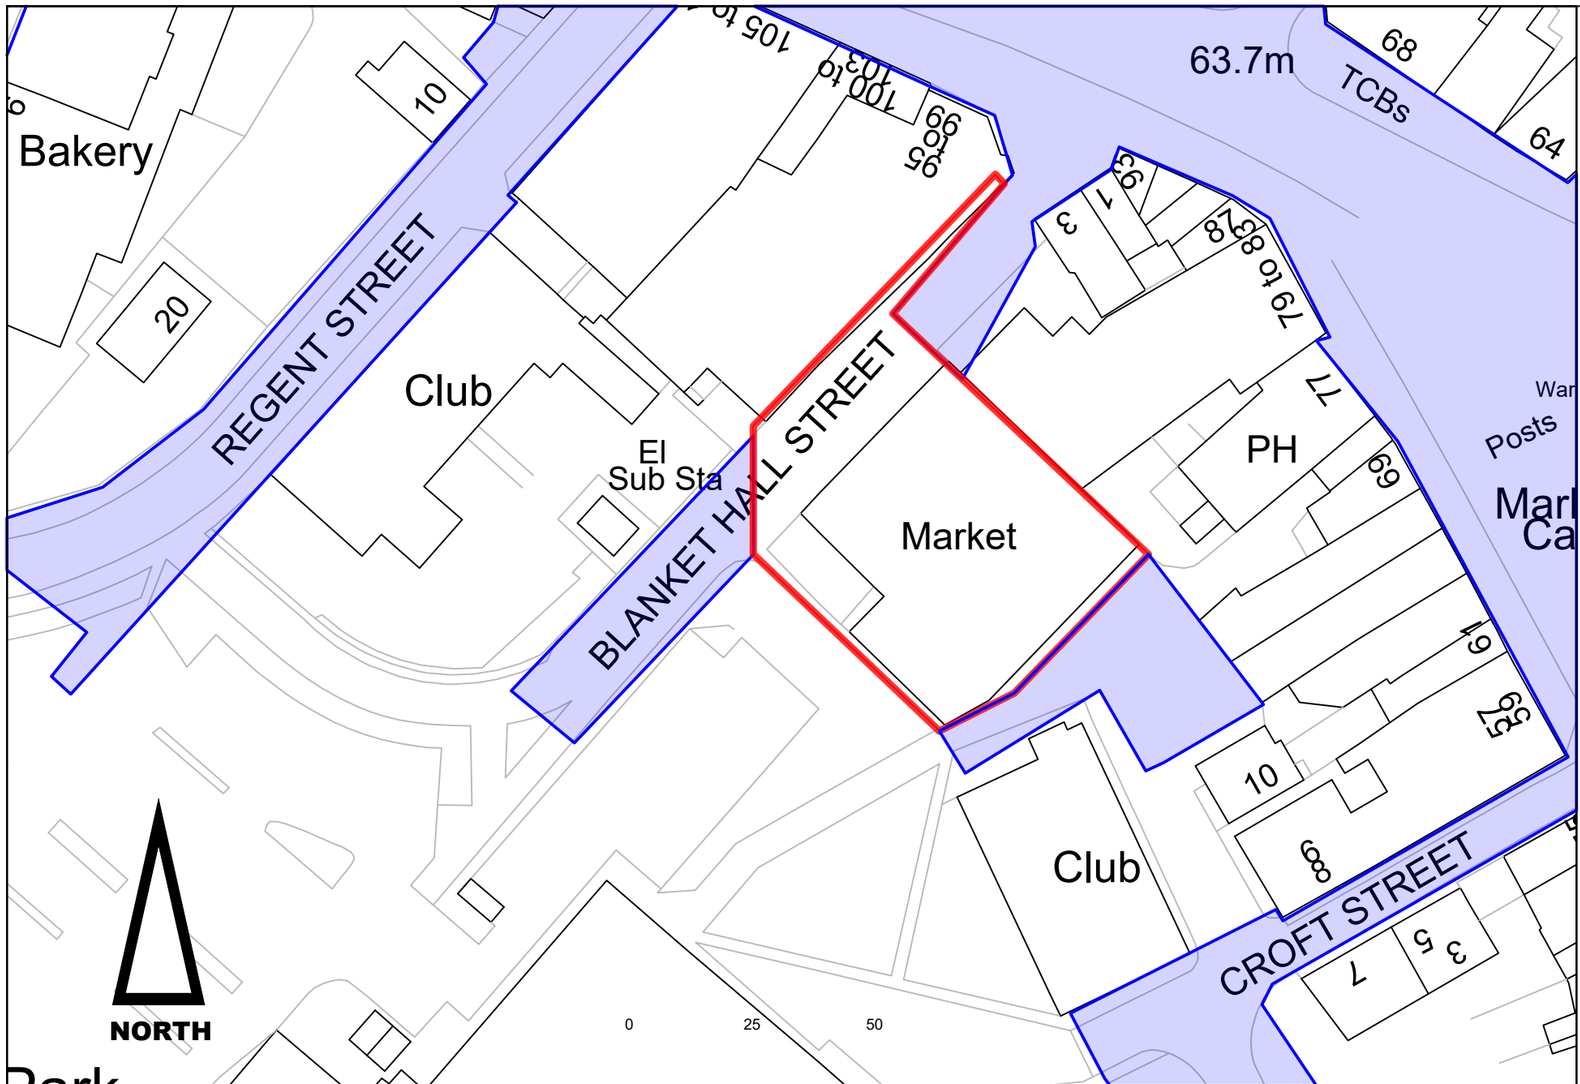


## Key to Symbols

Site Boundary

Other Kirklees Council Land

**Site Address**:
Heckmondwike Market,
Blanket Hall Street, WF16 0HD

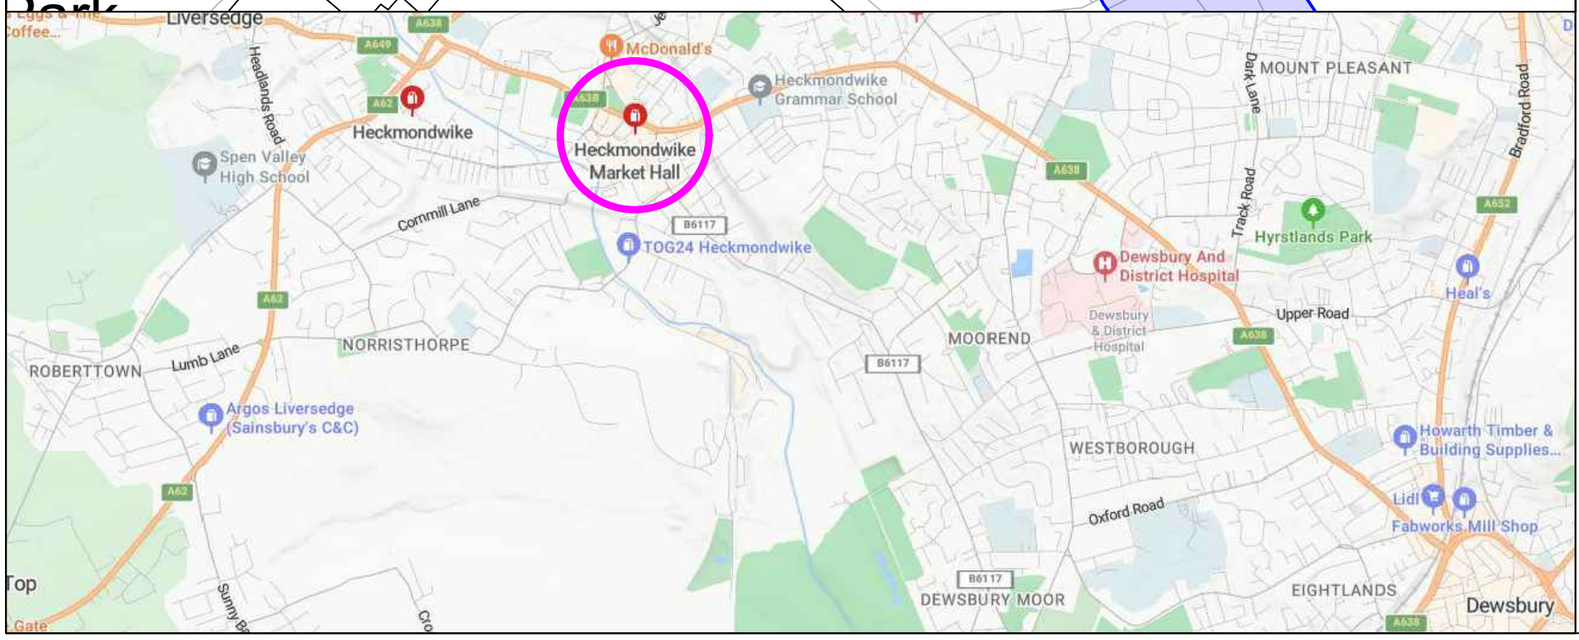Kirklees COUNCIL

Landscape, Vine Street, Huddersfield HD1 6LG

Client
GROWTH_AND_REGENERATION

Project
HECKMONDWIKE_NEW_SQUARE

Drawing Title
LOCATION_PLAN

| A3 | Scale 1:1250 | DRAWN 09-01-2025 | CHECKED |
|---|---|---|---|

Cad Ref g:\groups\landscapearchitects\projects\lad\lad.625.heckmondwike new square\4. drawings\heckmondwike covered market - december 2024.bak

| Project No. | Drawing No. | Revision |
|---|---|---|
| LAD.585 | LA-501 | _ |