Side Elevation of 'Bargain World' Building:
Showing Containers and mesh banners on scaffold frame above.
(Viewed from Blanket Hall Street)

7no. Printed Di-bond Panels (3050mm x 1500mm)
8no existing window artwork replaced with B+W stripes, to fit current dimensions (c. 1800mm x 675mm)

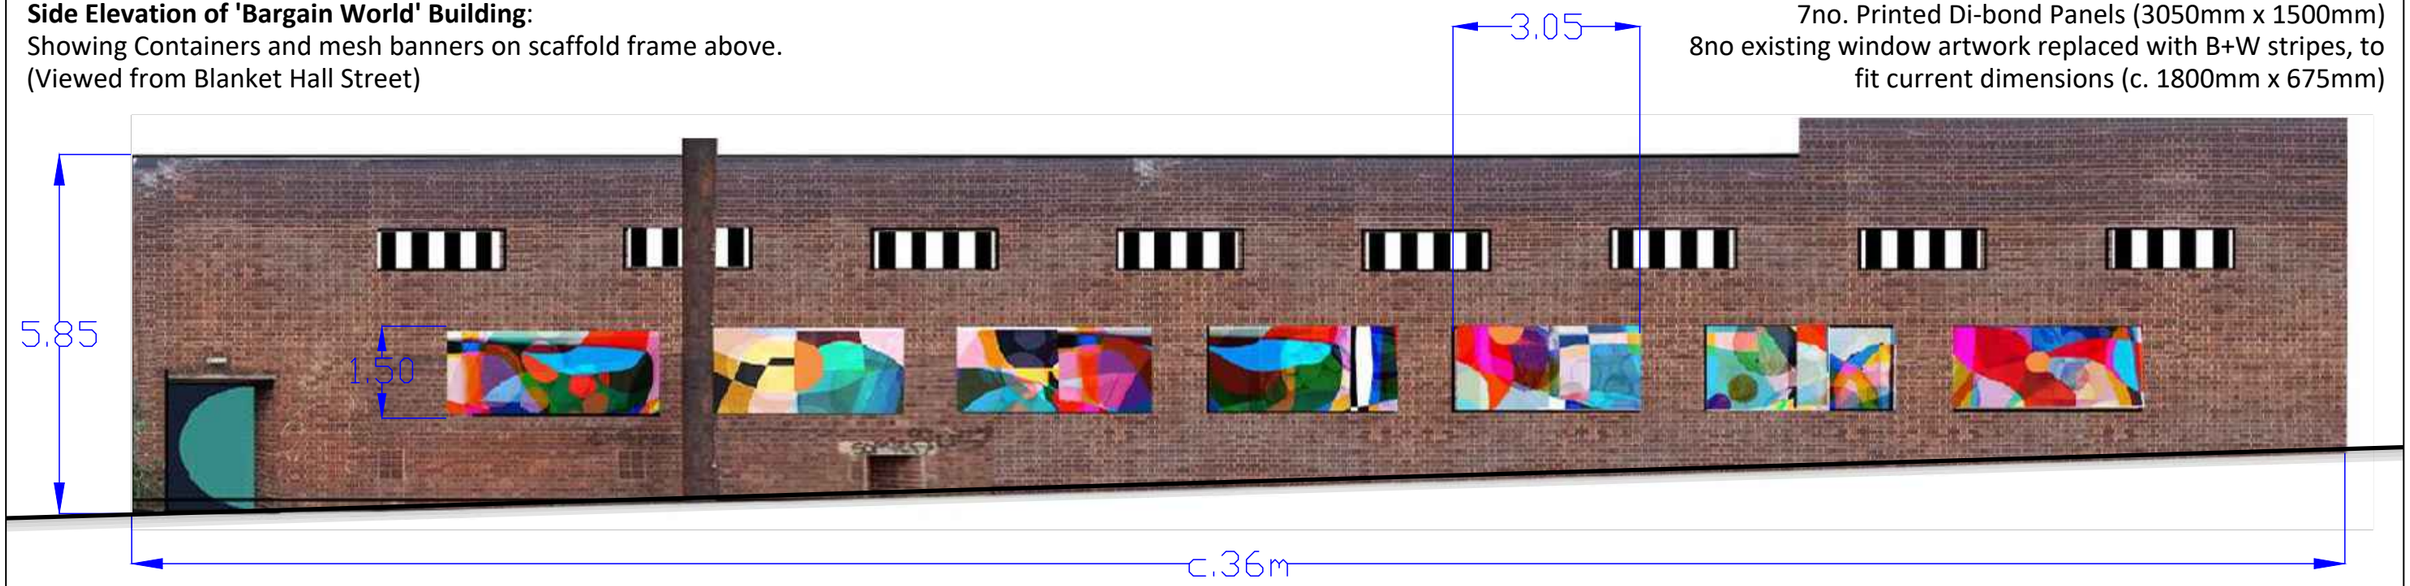

Rear Elevation of 'Superdrug' Building:
Showing Containers and mesh banners on scaffold frame above.
(Viewed from within the New Square)

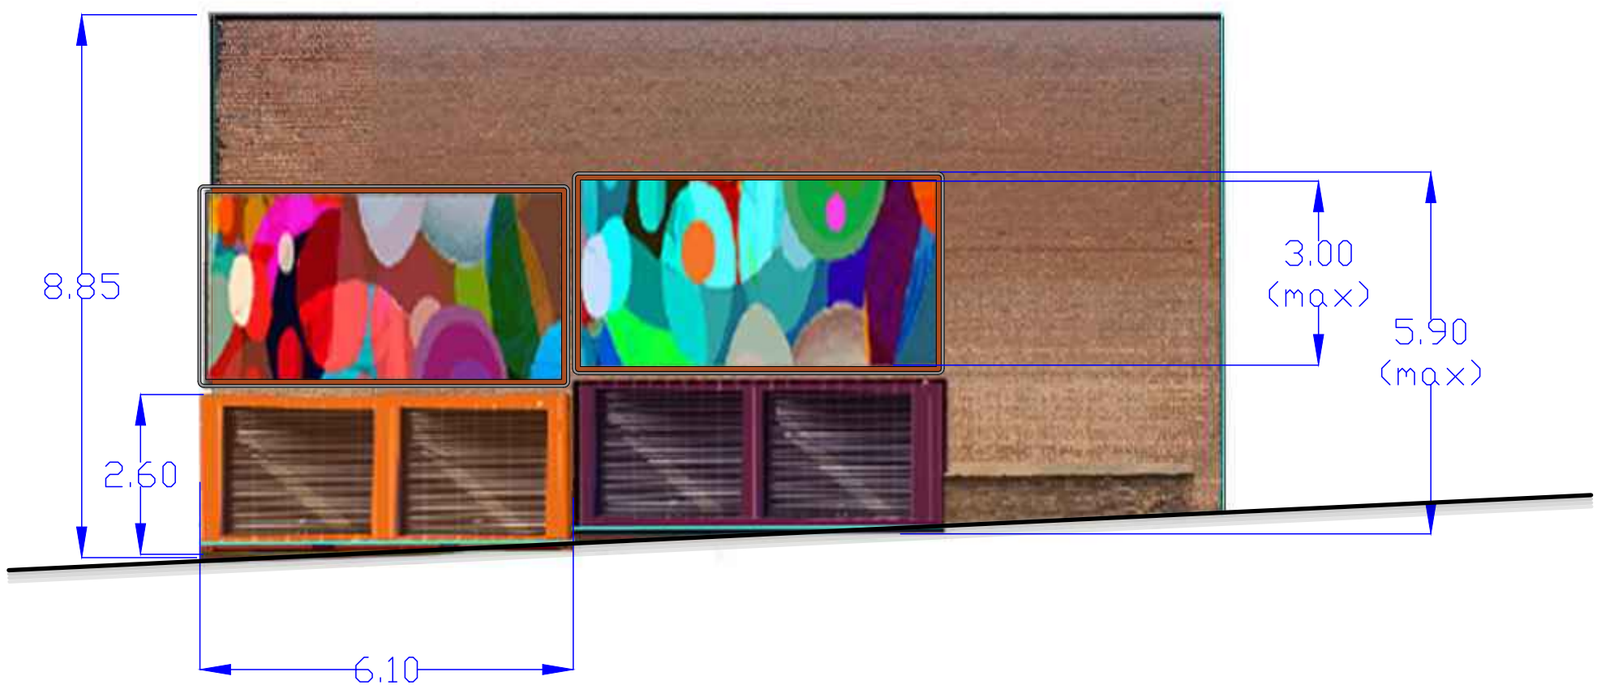

Site Address:
Heckmondwike Market,
Blanket Hall Street, WF16 0HD

Kirklees COUNCIL

Landscape, Vine Street, Huddersfield HD1 6LG

Client
GROWTH_AND_REGENERATION

Project
HECKMONDWIKE_NEW_SQUARE

Drawing Title
LOCATION_PLAN

A3	Scale 1:100	DRAWN 30-01-2025	CHECKED

Cad Ref g:\groups\landscapearchitects\projects\lad\lad.625.heckmondwike new square\4. drawings\heckmondwike covered market - december 2024_1_18086_62926cc6.sv$_1_1326_981a1ff8.sv$

Project No.	Drawing No.	Revision
LAD.625	LA-502	_