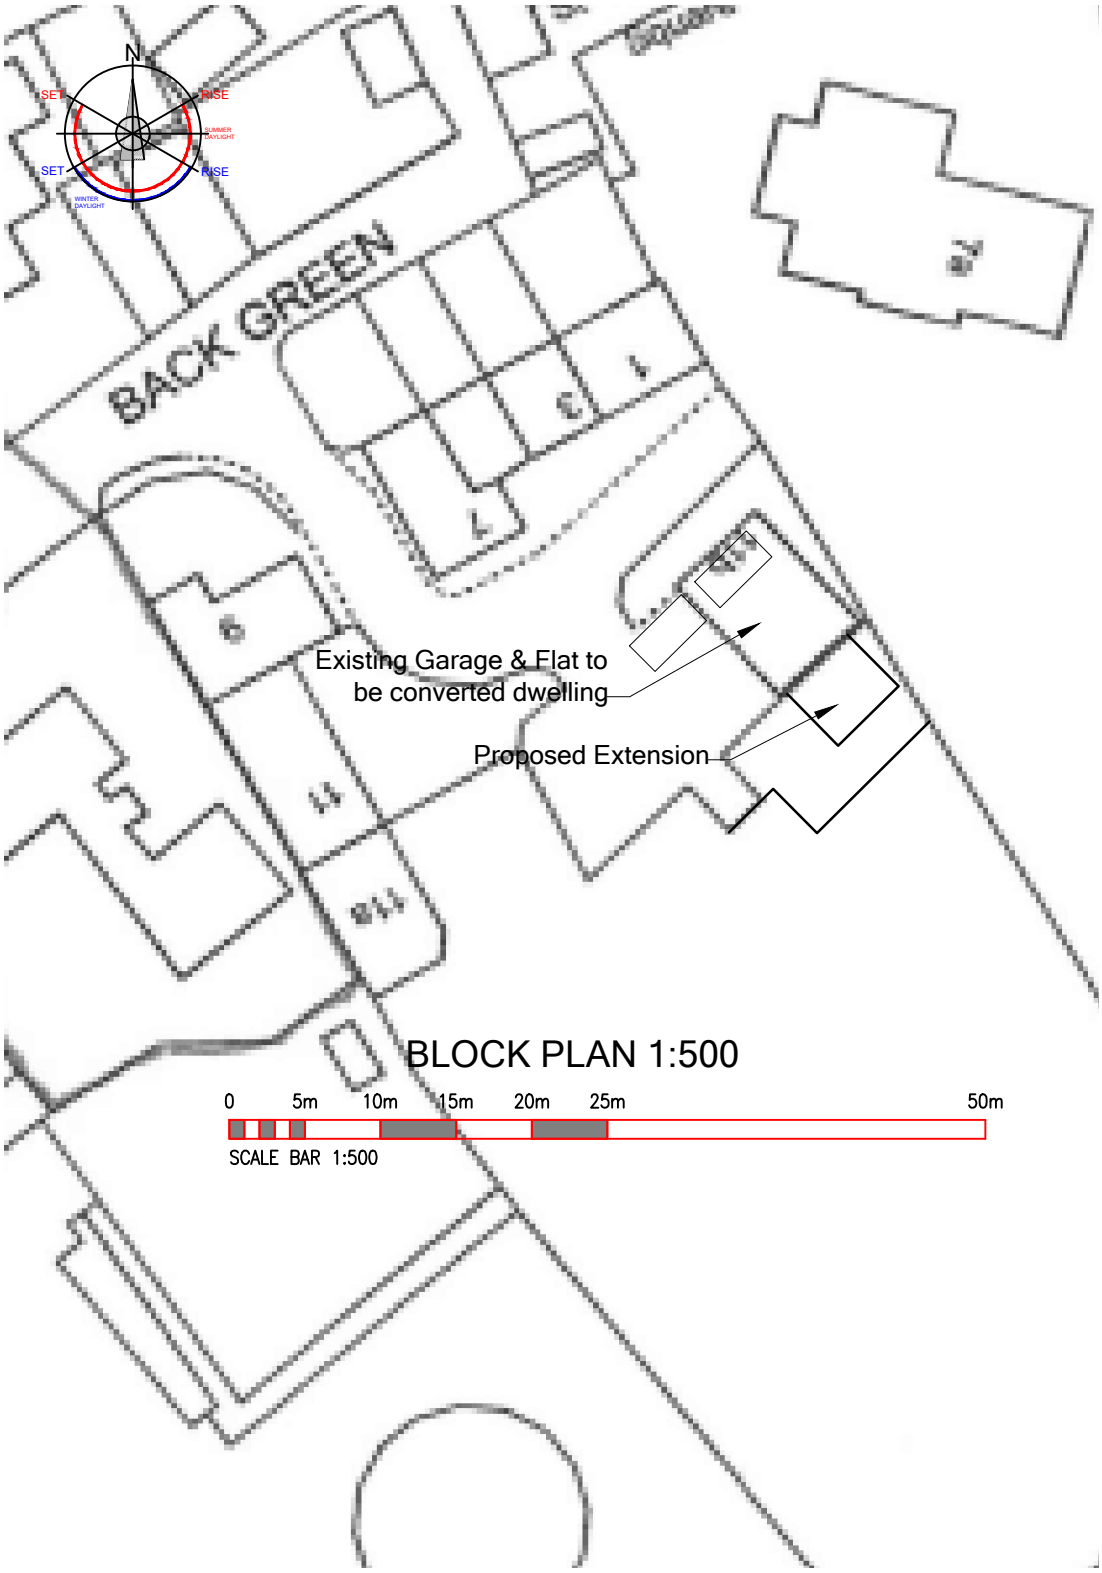

N
SET
RISE
SUMMER DAYLIGHT
SET
RISE
WINTER DAYLIGHT
BACK GREEN
Existing Garage & Flat to be converted dwelling
Proposed Extension
BLOCK PLAN 1:500
0
5m
10m
15m
20m
25m
50m
SCALE BAR 1:500