COPYRIGHT RESERVED

All work to be carried out in accordance with Building Regulations and the requirements of the Local Authority.

The Contractor shall check all dimensions on site before commencement of works.
No dimensions to be scaled off this drawing.

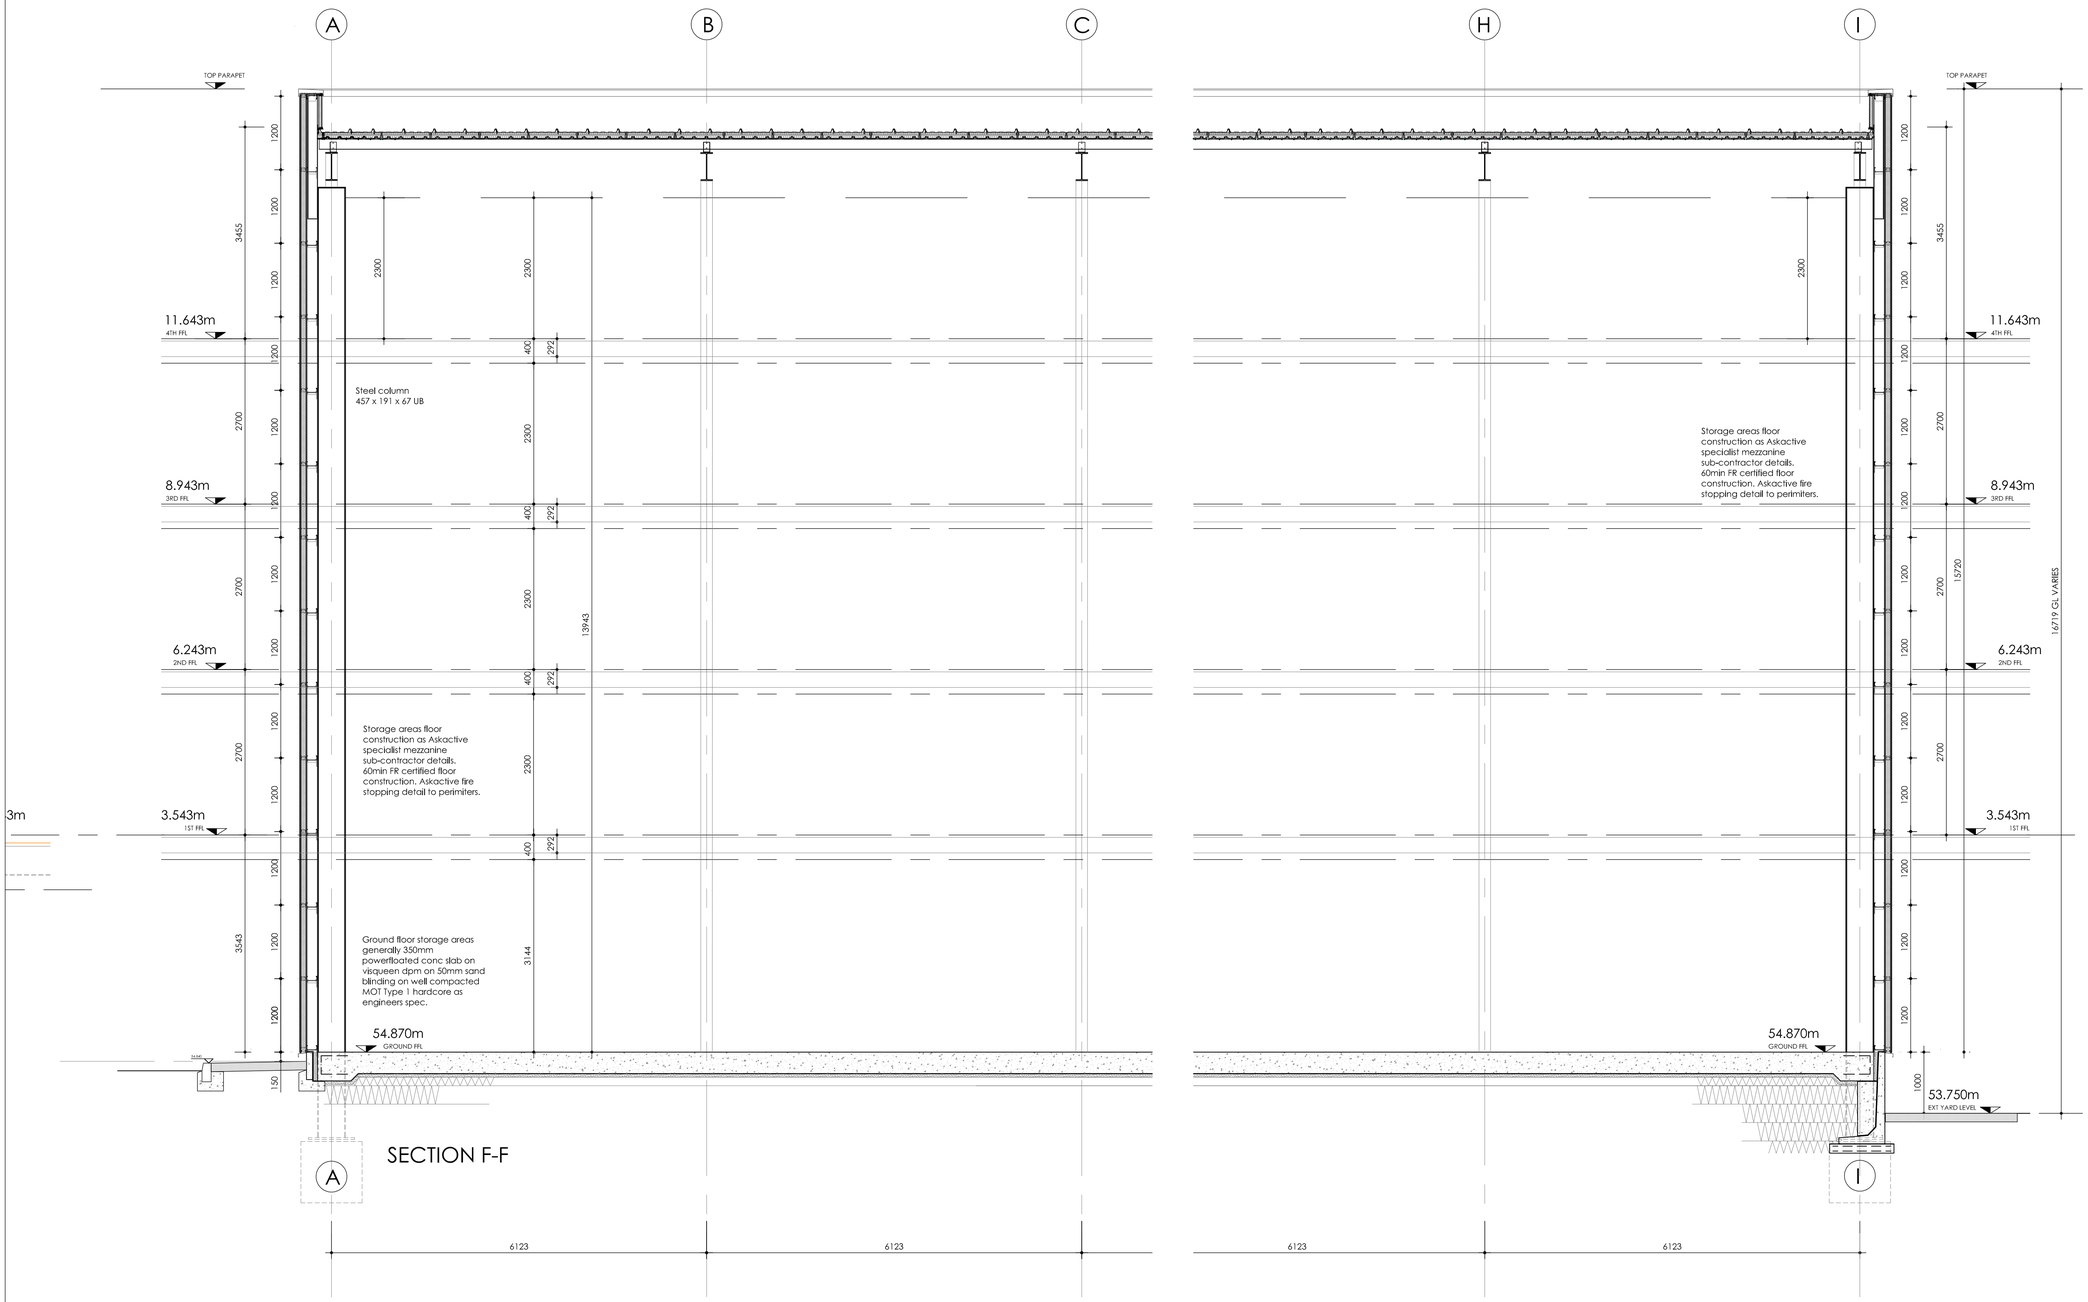

SECTION F-F

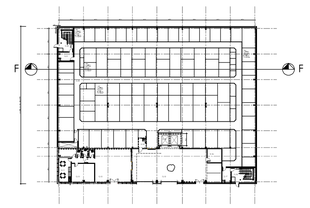

KEY PLAN
1:1250

P.02	20.01.25	Updated to co-ord planners comments and new NMA application	BLH	BLH
P01	16.12.20	Initial Issue	BLH	RAH
NOTES	DATE	NOTES	DRAWN	CHECKED

RESIDUAL RISKS:
Refer to Architects DRA's and PC's H&S Plan

2H Architecture Limited
RIBA
T: 07825 544437
E:design@2H-architecture.co.uk
www.2H-architecture.co.uk

Hansons Self Storage (2005)
7 Ashgrove
Huddersfield

GA Sections
Section F-F
Gridline 2/3 A-I

DRAWING STATUS: PRELIMINARY

SCALE AT A1:	DATE	DRAWN	APPROVED
1:50	30.10.2024	BLH	BLH

JOB REFERENCE	DRAWING NUMBER	REVISION
1750-2HA-XX-DR-A-0155-P02		