GENERAL NOTES

THIS GENERAL ARRANGEMENT DRAWING HAS BEEN PREPARED FROM MEASURED SURVEY NOTES AND ORDNANCE SURVEY INFORMATION. THIS DRAWING IS PURELY FOR INFORMATION PURPOSES ONLY.

DO NOT SCALE FROM THIS DRAWING AND USE THE FIGURED DIMENSIONS ONLY. ALL FIGURED DIMENSIONS ARE TO BE CHECKED AND VERIFIED ON SITE PRIOR TO COMMENCEMENT OF ANY WORKS AND THE DESIGNER IS TO BE NOTIFIED OF ANY DISCREPANCIES IMMEDIATELY.

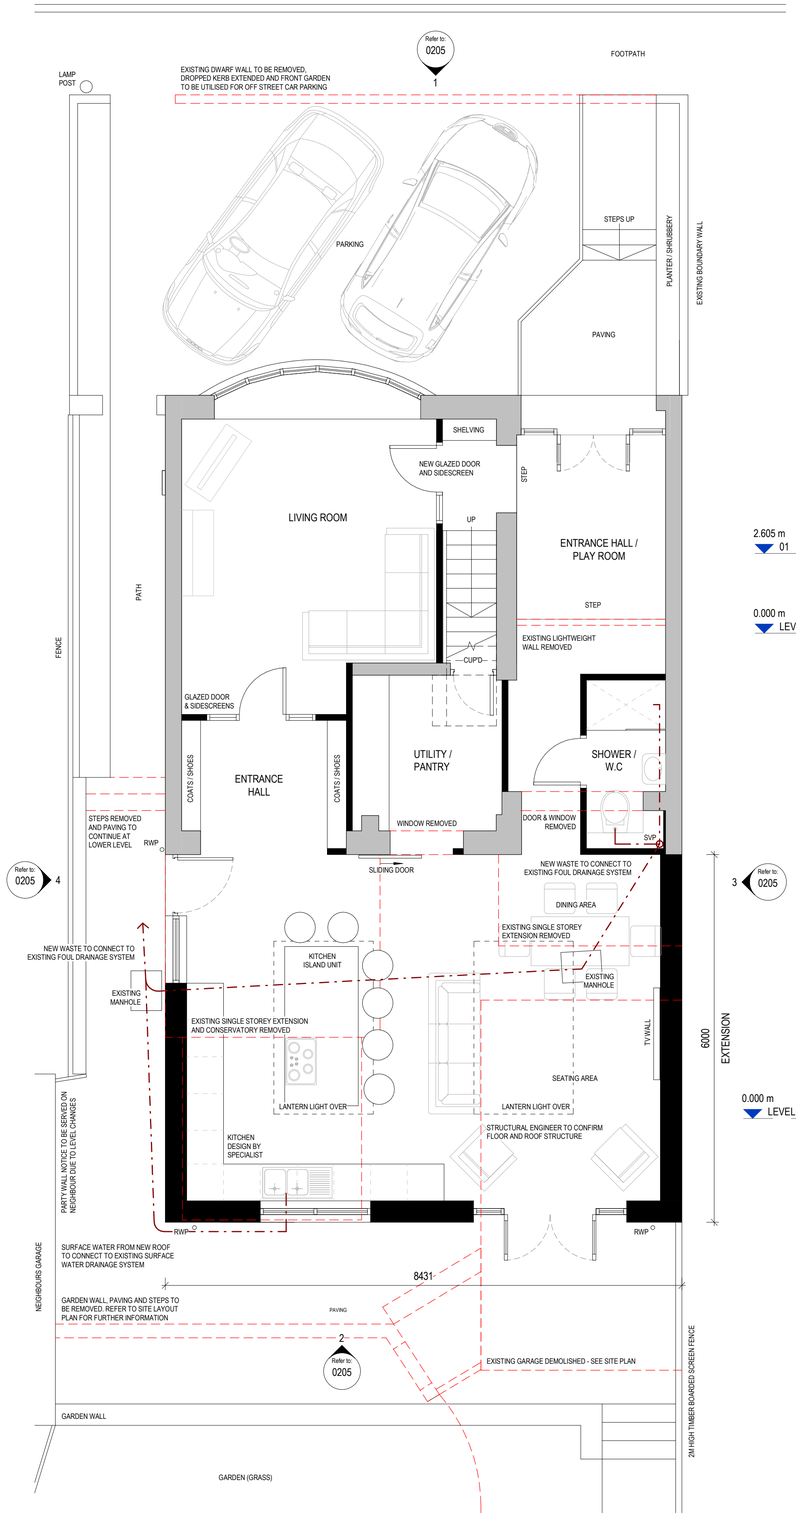

GROUND FLOOR PLAN

1 : 50

0 0.5 1 1.5 2 2.5 5m

Scale 1:50

ELEVATION 1

1 : 100

0 1 2 3 4 5 10m

Scale 1:100

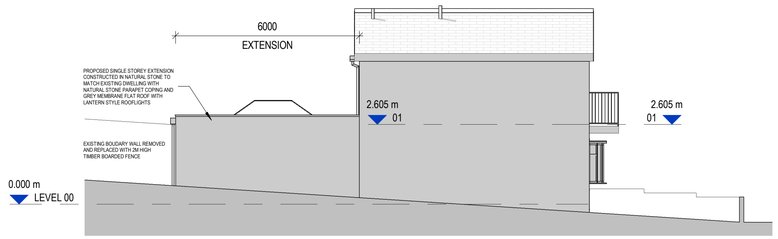

ELEVATION 3

1 : 100

ELEVATION 2

1 : 100

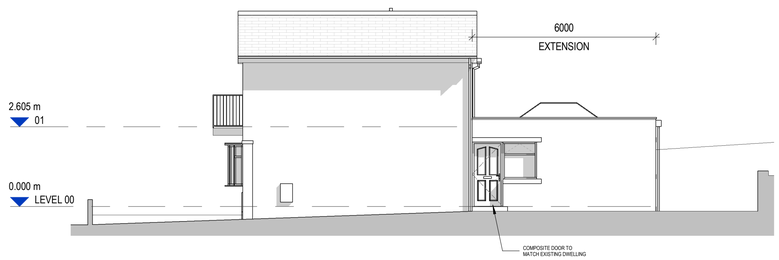

ELEVATION 4

1 : 100

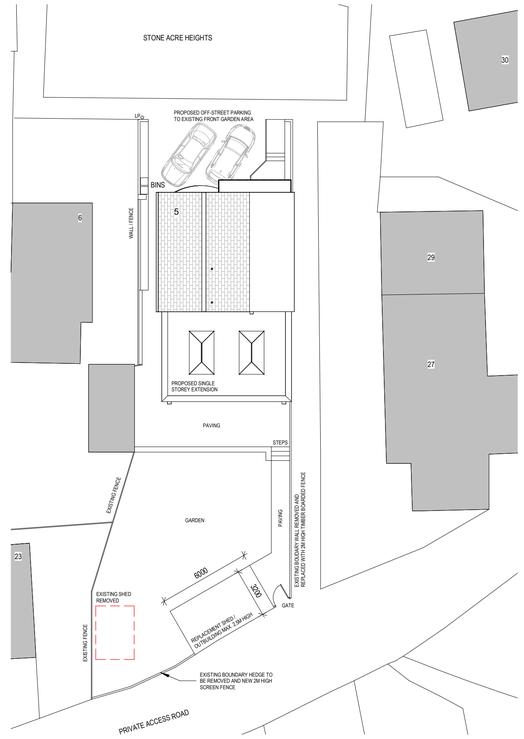

SITE BLOCK PLAN

1 : 200

0 2 4 6 8 10 20m

Scale 1:200

REVISION	DESCRIPTION	BY	DATE
P02	CLIENT UPDATES	JH	25.11.24
P01	FIRST ISSUE FOR REVIEW & COMMENT	JH	05.11.24

Project:
PROPOSED SINGLE STOREY REAR EXTENSION

Address:
5 STONE ACRE HEIGHTS,
MELTHAM, HOLMFIRTH, HD9 4EF

Client:
MS D TAYLOR & MR J HAMBY

Drawing Title:
GENERAL ARRANGEMENT AS PROPOSED FLOOR PLANS & ELEVATIONS

Project No:	Drawing No:	Revision:
2406	0205	P02
Date:	**Scale:**	**Drawn By:**
16/10/24	As indicated @ A1	JH

Drawing Status: PRELIMINARY

This drawing has been prepared specifically for the purpose of obtaining Planning and or Building Regulations Approval. Its suitability for other purposes without additional supplementary details and specifications cannot be guaranteed. Only figured dimensions are to be used and all stated dimensions are to be checked on site with any discrepancies being reported to the architectural consultant. This drawing together with the design is the property & copyright of the architectural consultant and must not be reproduced without prior permission.