Notes
Do not scale off this drawing. If in doubt please ask. Dimensions must be checked on site where possible

©This drawing must not be reproduced in whole or part without written consent

0 1 2 3 4 5 metres

Indicates items to be removed

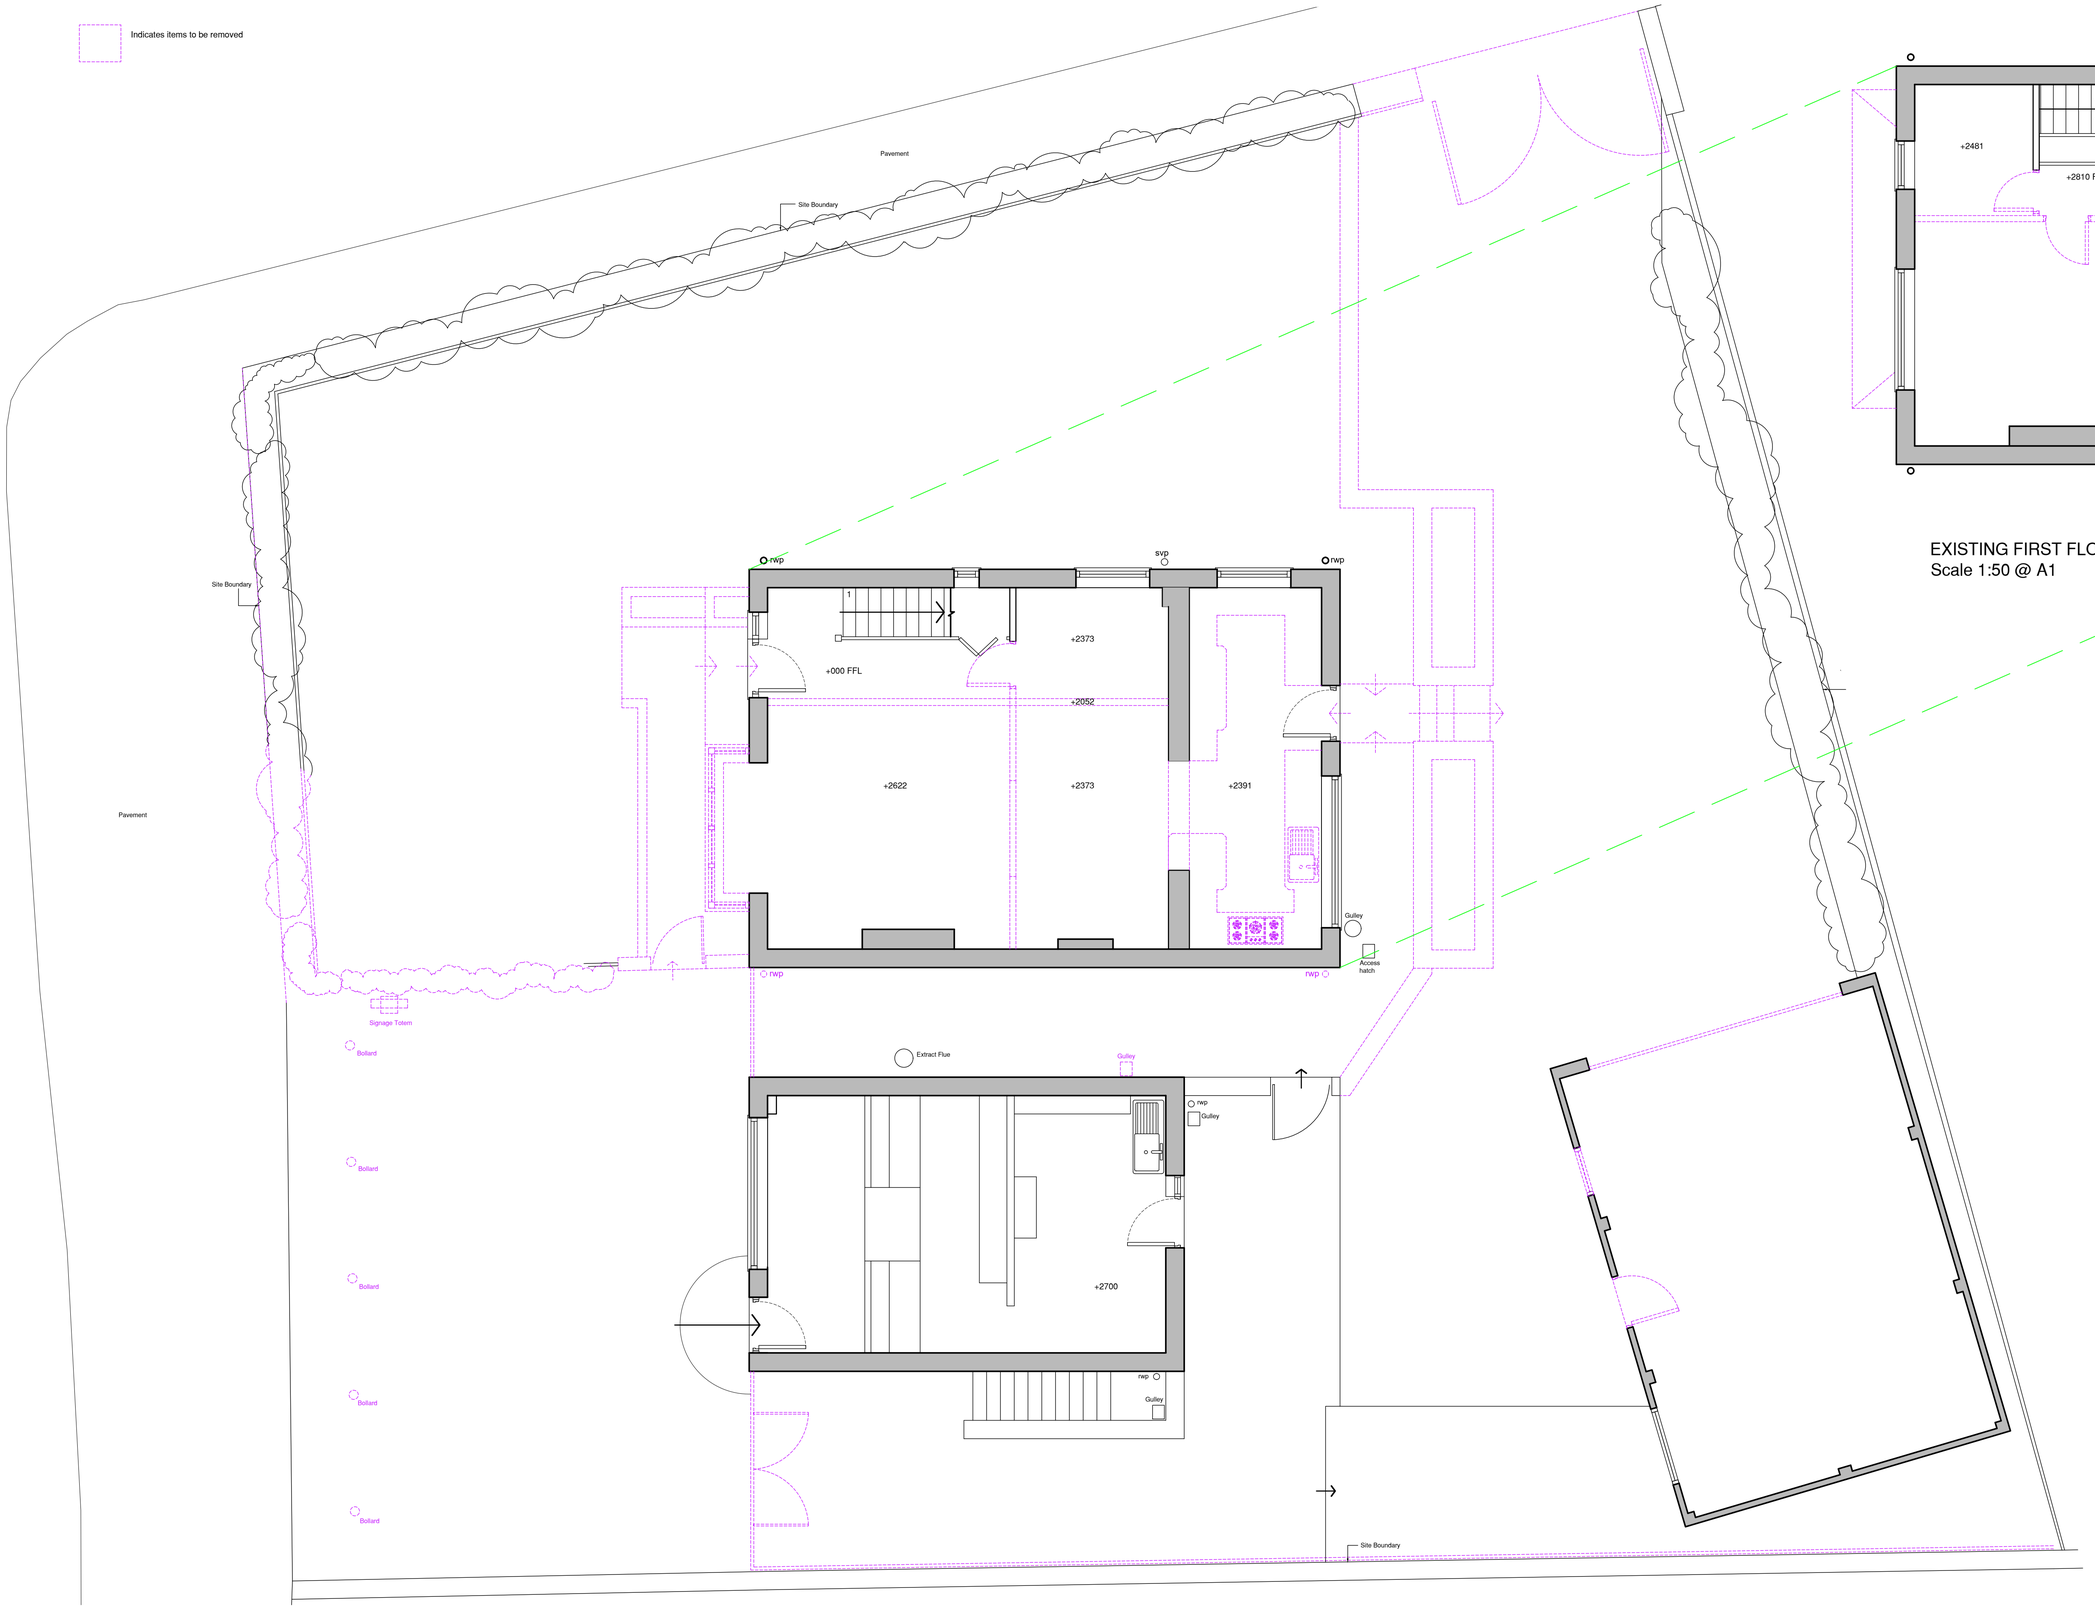

EXISTING GROUND FLOOR PLAN
Scale 1:50 @ A1

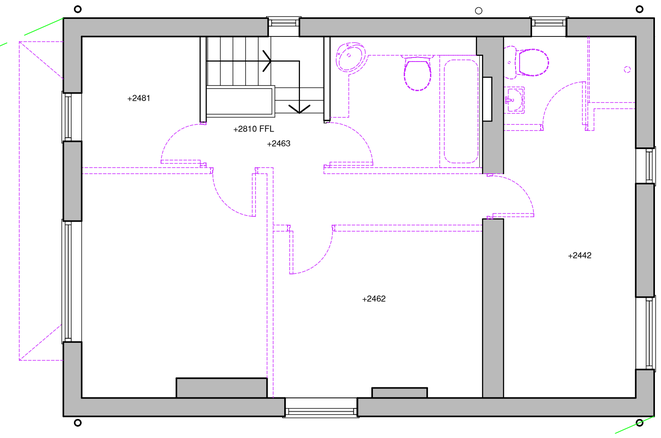

EXISTING FIRST FLOOR PLAN
Scale 1:50 @ A1

Revisions

HMia
Horne McIntosh interior architects

Client: Libby Bottomley

Project: PROPOSED NURSERY
894 + 896 Bradford Road
Birkenshaw BD11 2BE

Title: Existing Plans

Dwg. no: 4616.E.1

Drawn:

Date: 15.12.24

Scale: 1:50 @ A1

Rev:

Dewlon House, Cannon Way, Dewsbury WF13 1XL

E mail: admin@Hmia.co.uk Web Site: www.HMia.co.uk