
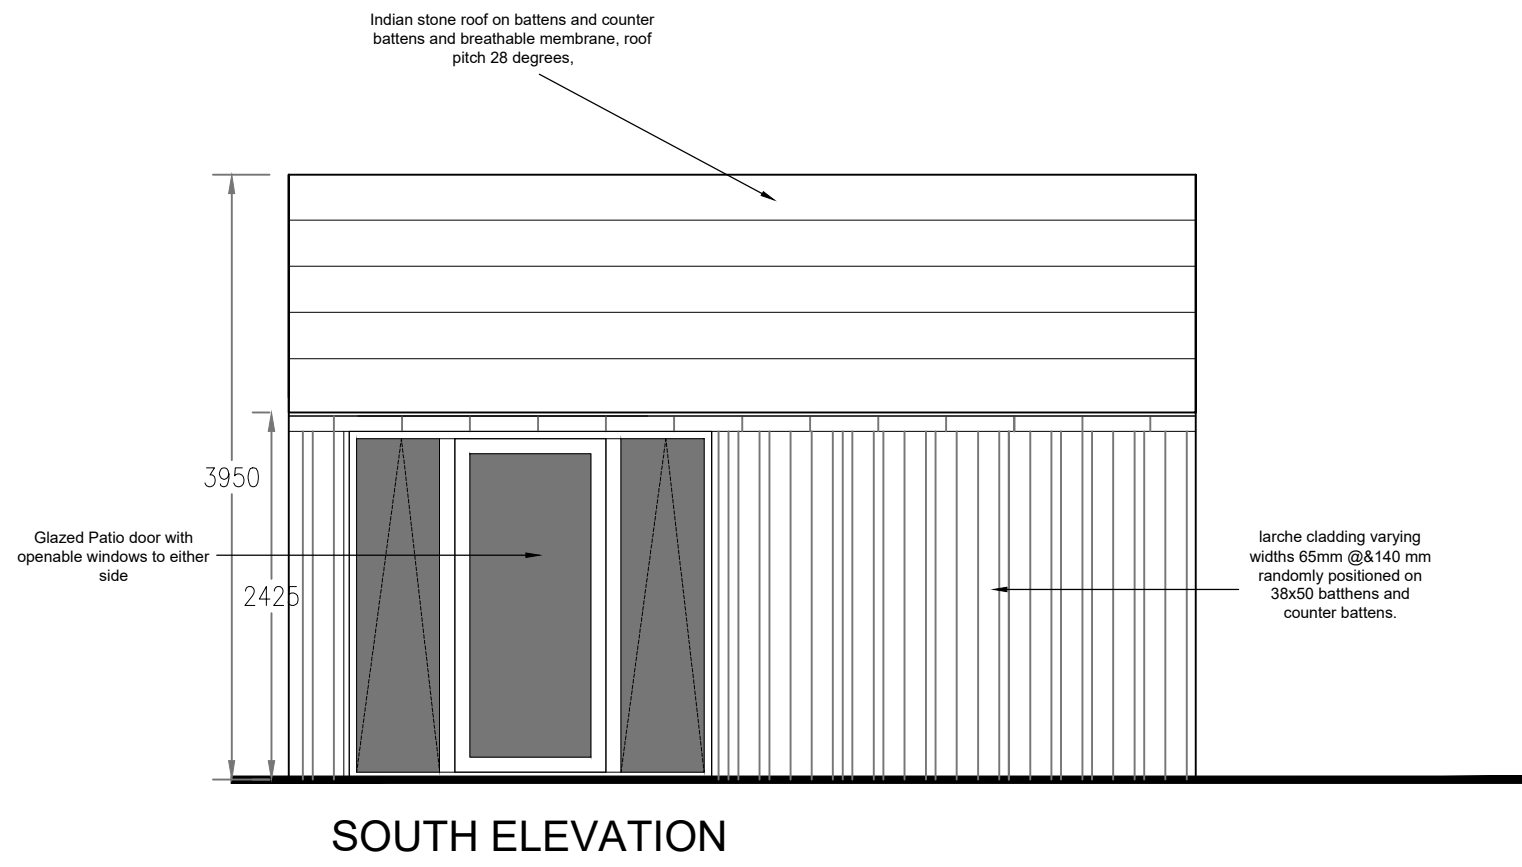
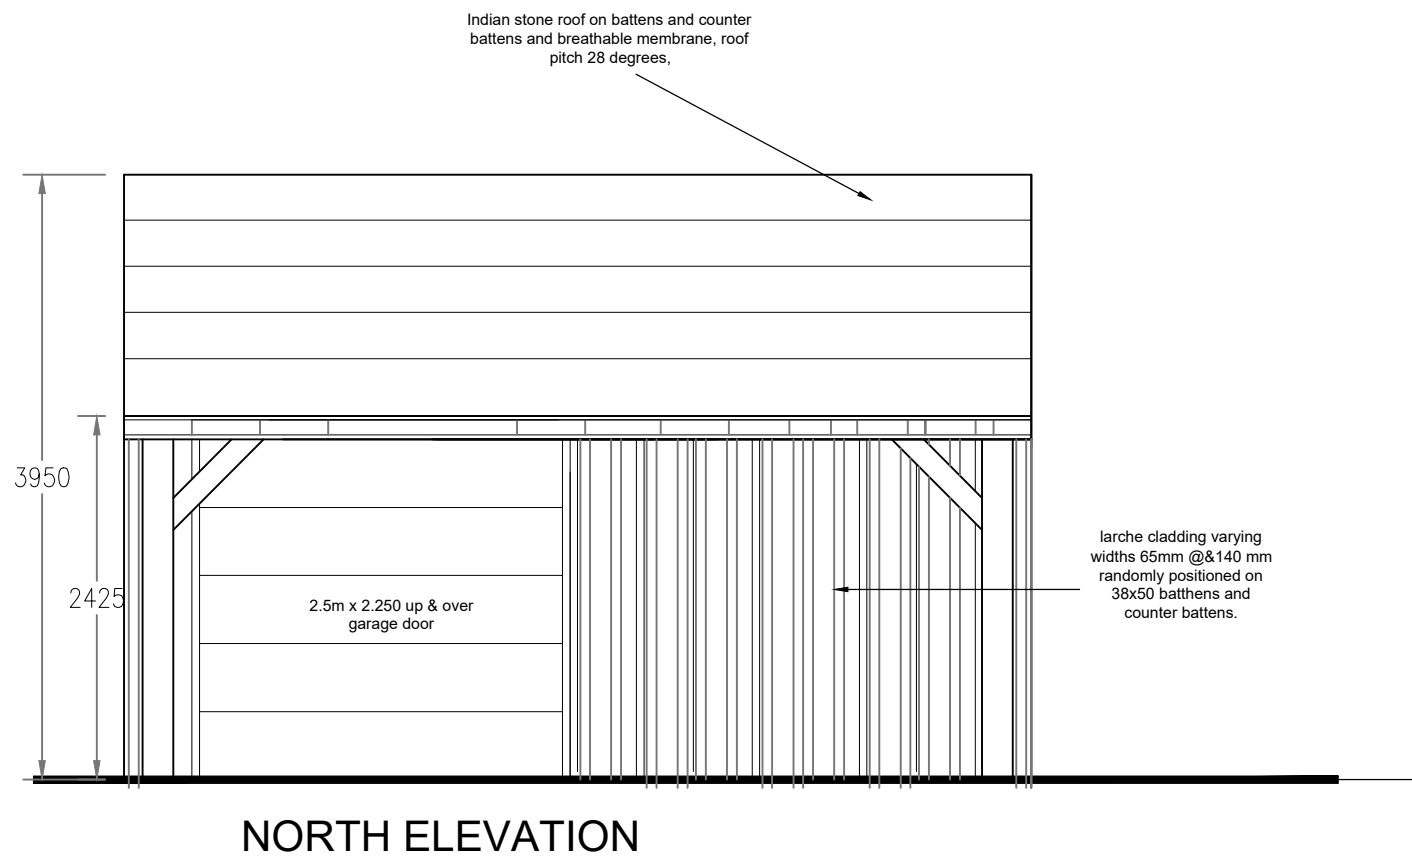
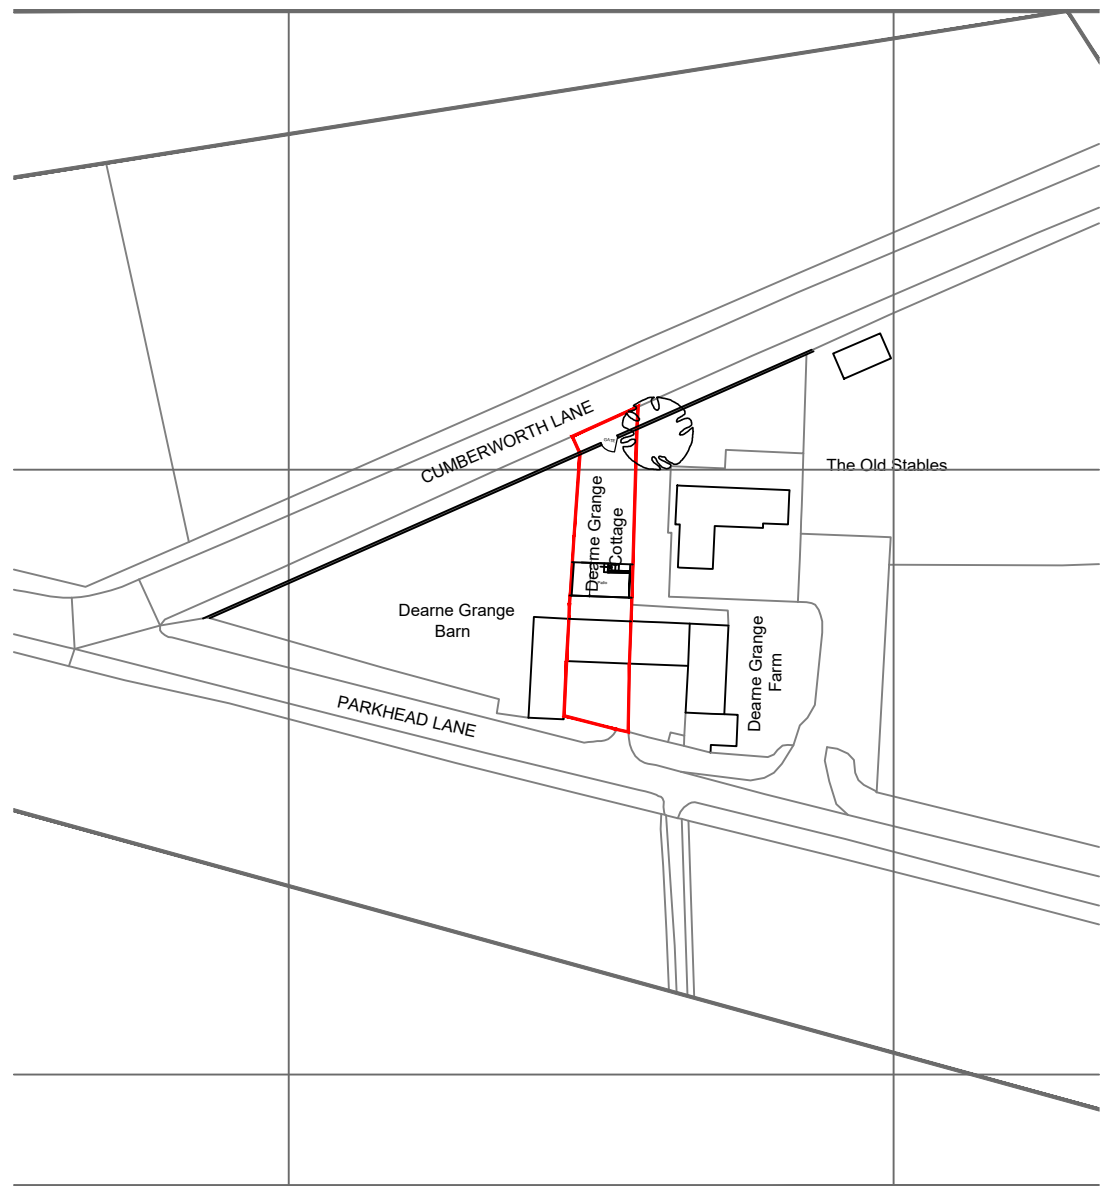
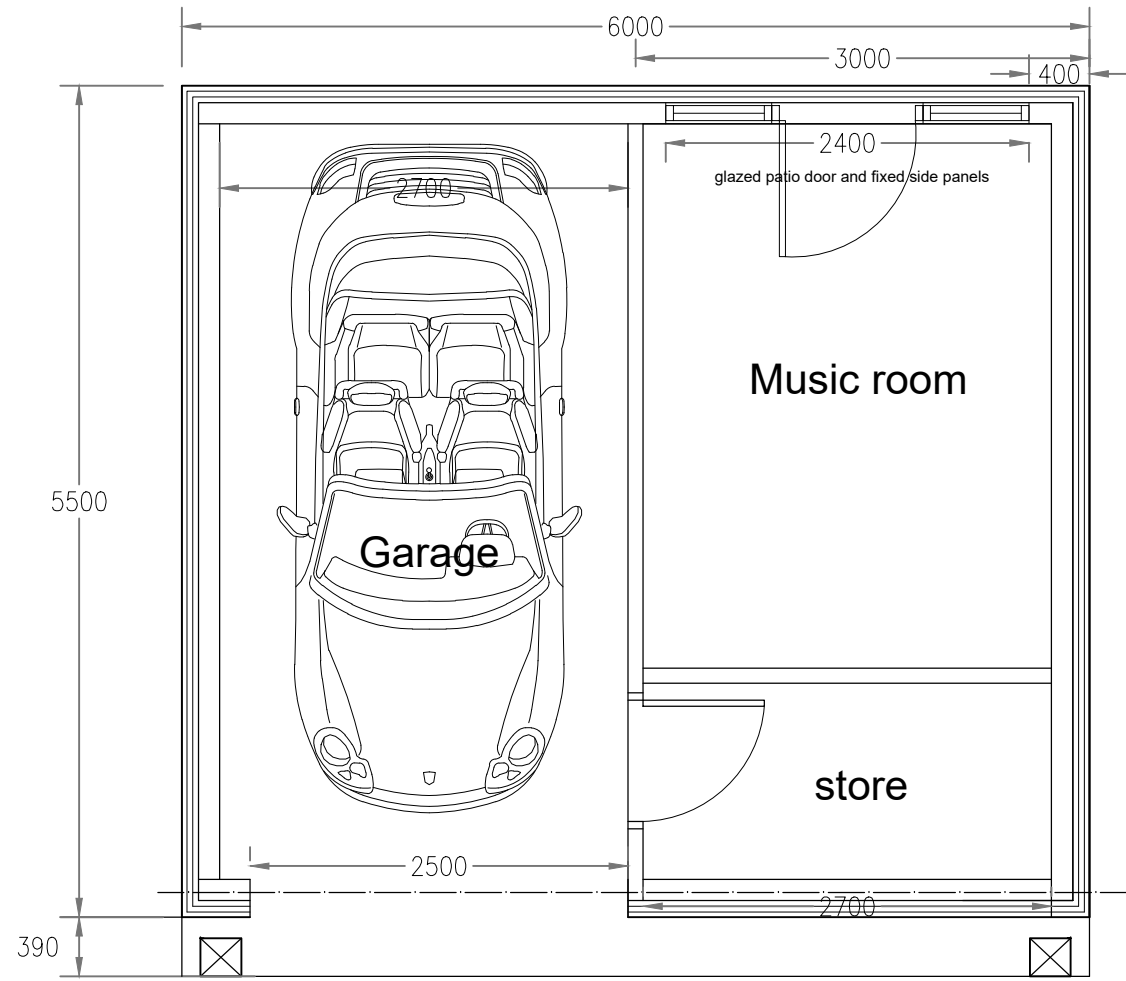


NOTE: ALL DIMENSIONS SHOWN ARE PROVISIONAL DIMENSIONS ONLY & SHOULD NOT BE READ AS EXACT MEASUREMENTS. THESE MAY NEED TO BE ALTERED DUE TO SITE CONSTRAINTS/ INSPECTION THE DRAWINGS AND DESIGN ARE THE COPYRIGHT OF LDL LTD & SHOULD NOT BE RE-PRODUCED WITHOUT PRIOR PERMISSION

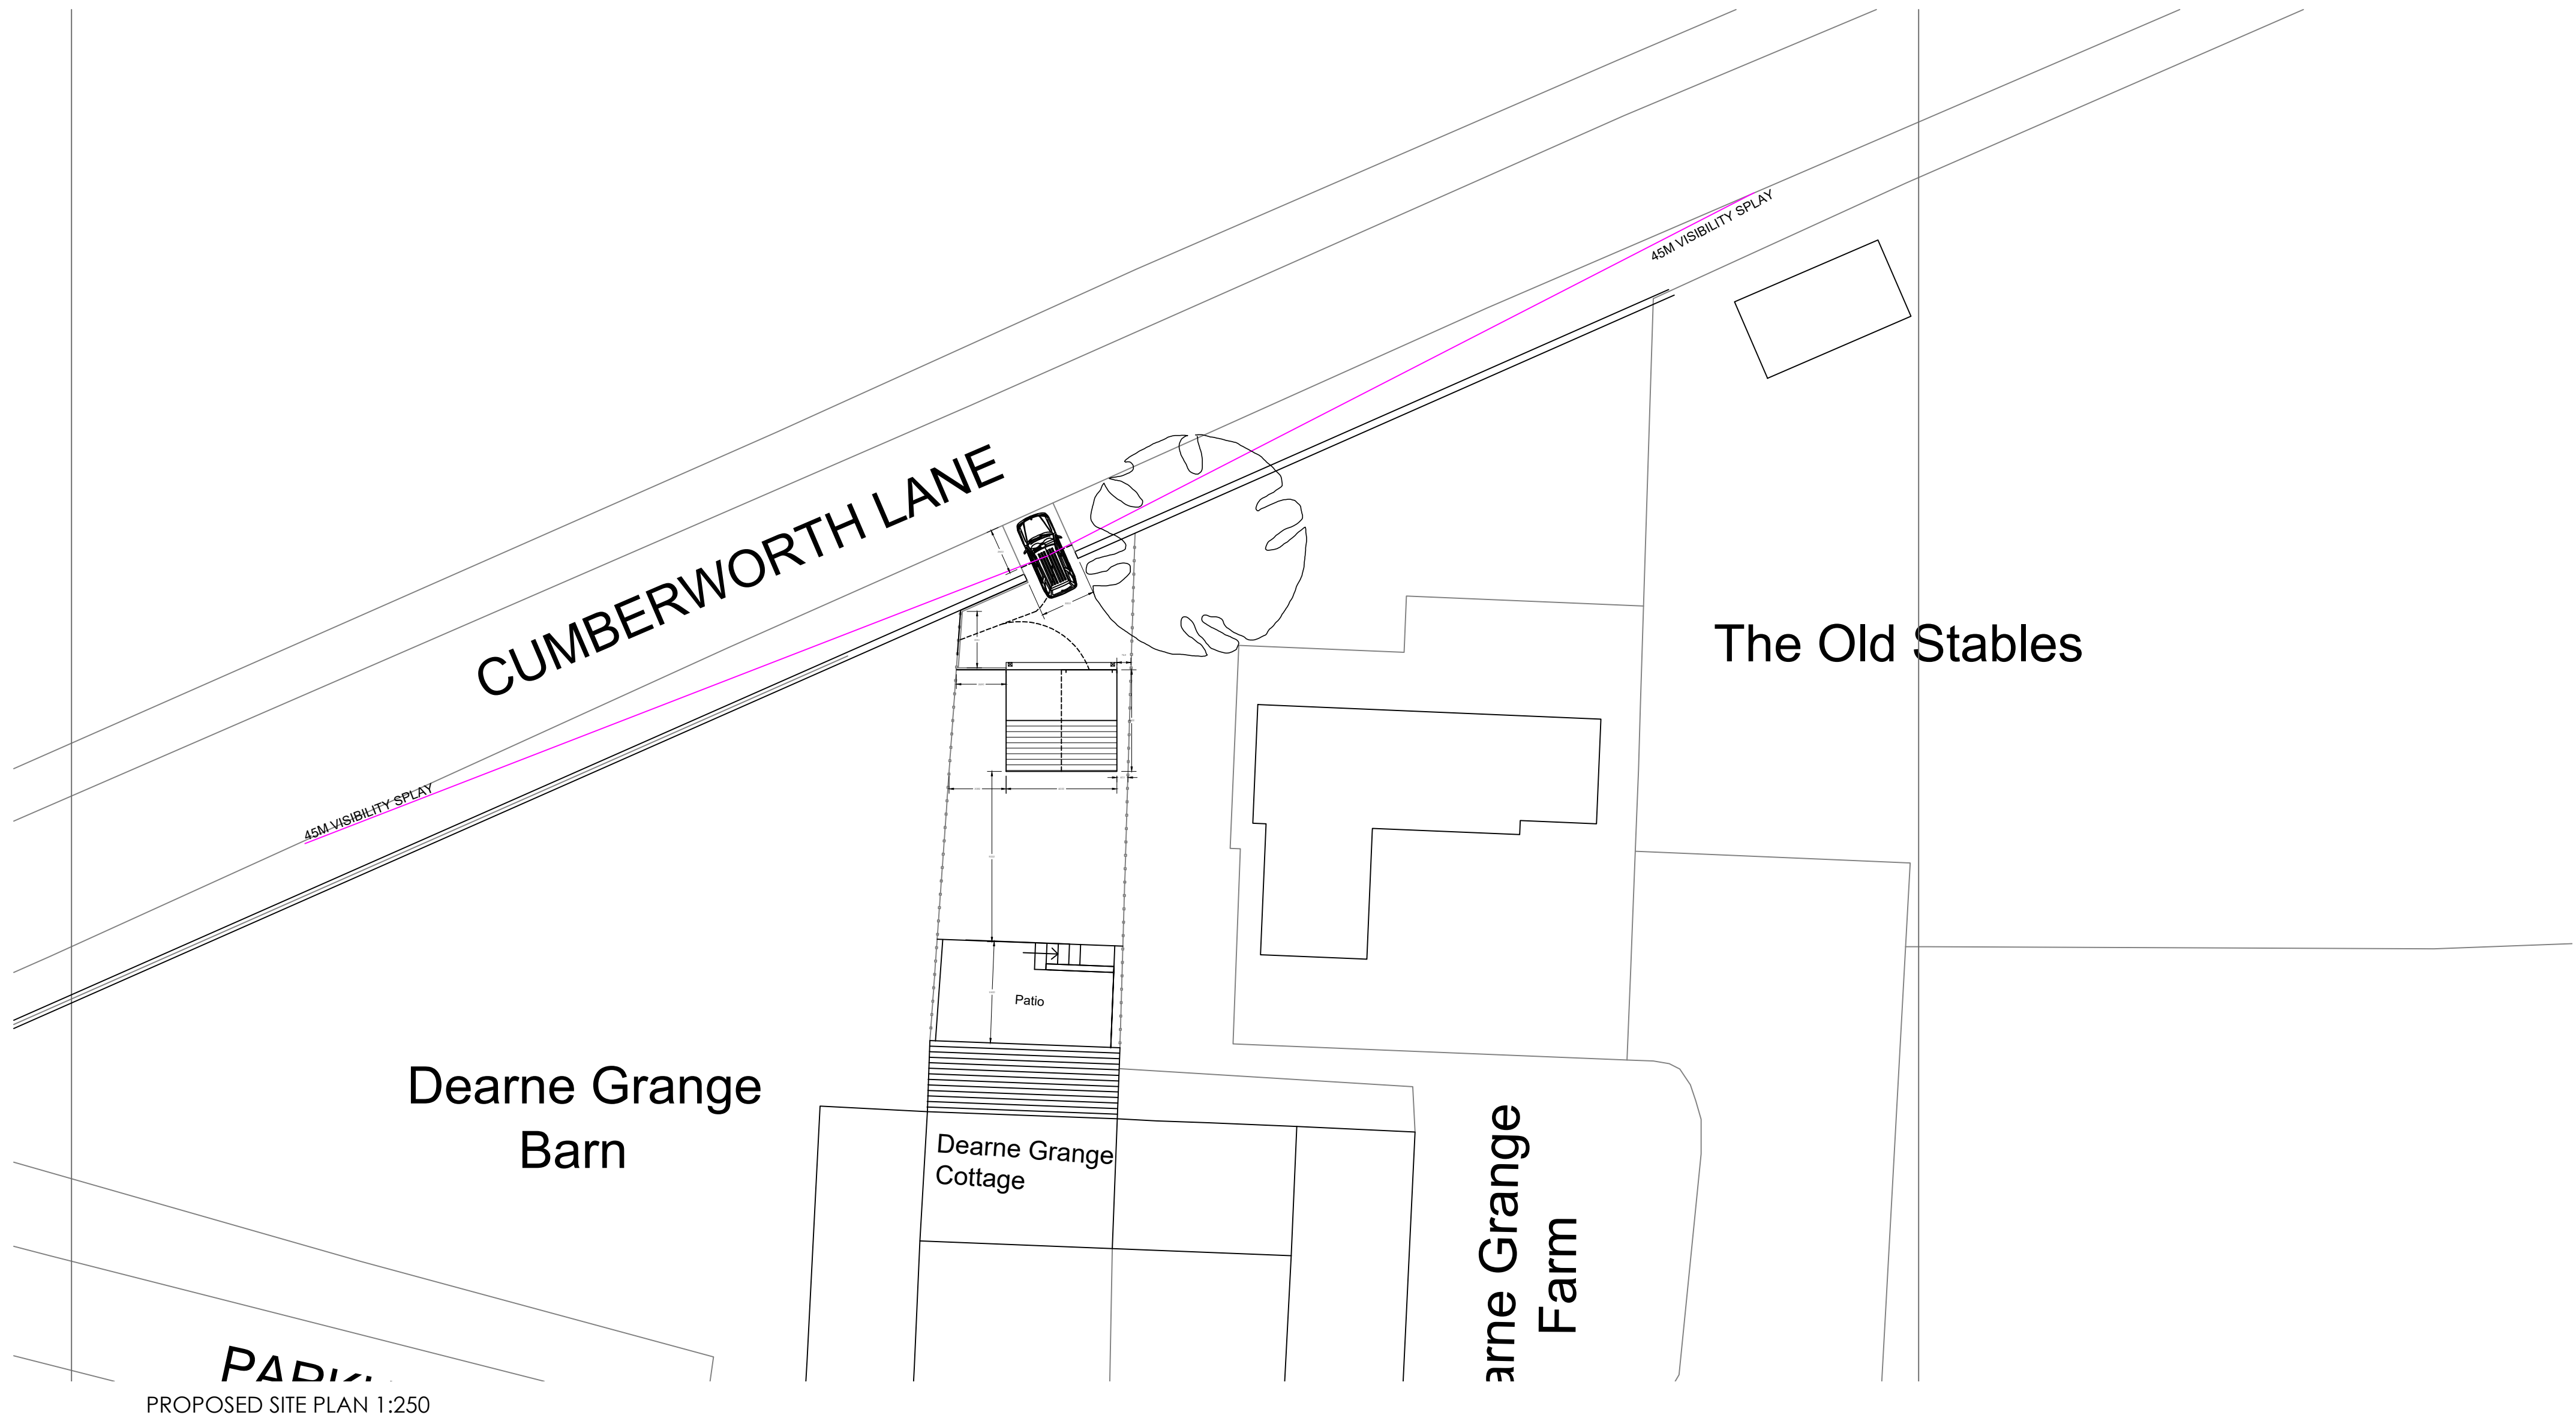

DRAWING DESCRIPTION
GARAGE SCHEME
EXISTING AND PROPOSED

JOB TITLE
DEARNE GRANGE COTTAGE
PARK HEAD LANE
CUMBERWORTH HD8 8YA

CLIENT
MR AND MRS ALSOP

DRAWN BY	SCALE 1:50 1:250 1/1250 @ A1
DATE JAN 2025	DRAWING NO. 2012-00-01
CHECKED	REVISION B



L'Arche Developments (Yorkshire) Ltd
12 Manor Road
Farnley Twp
Huddersfield
Company Reg: 11100356 VAT Reg: 344230355