





Visual Concept of Conservatory Front

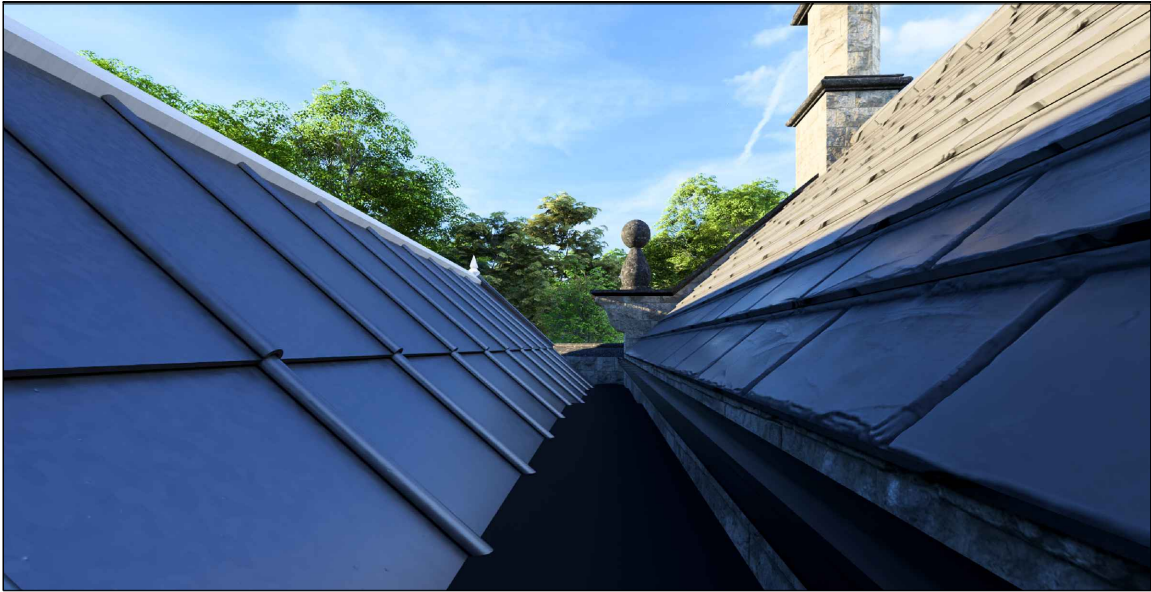

Visual Concept of New Valley Gutter

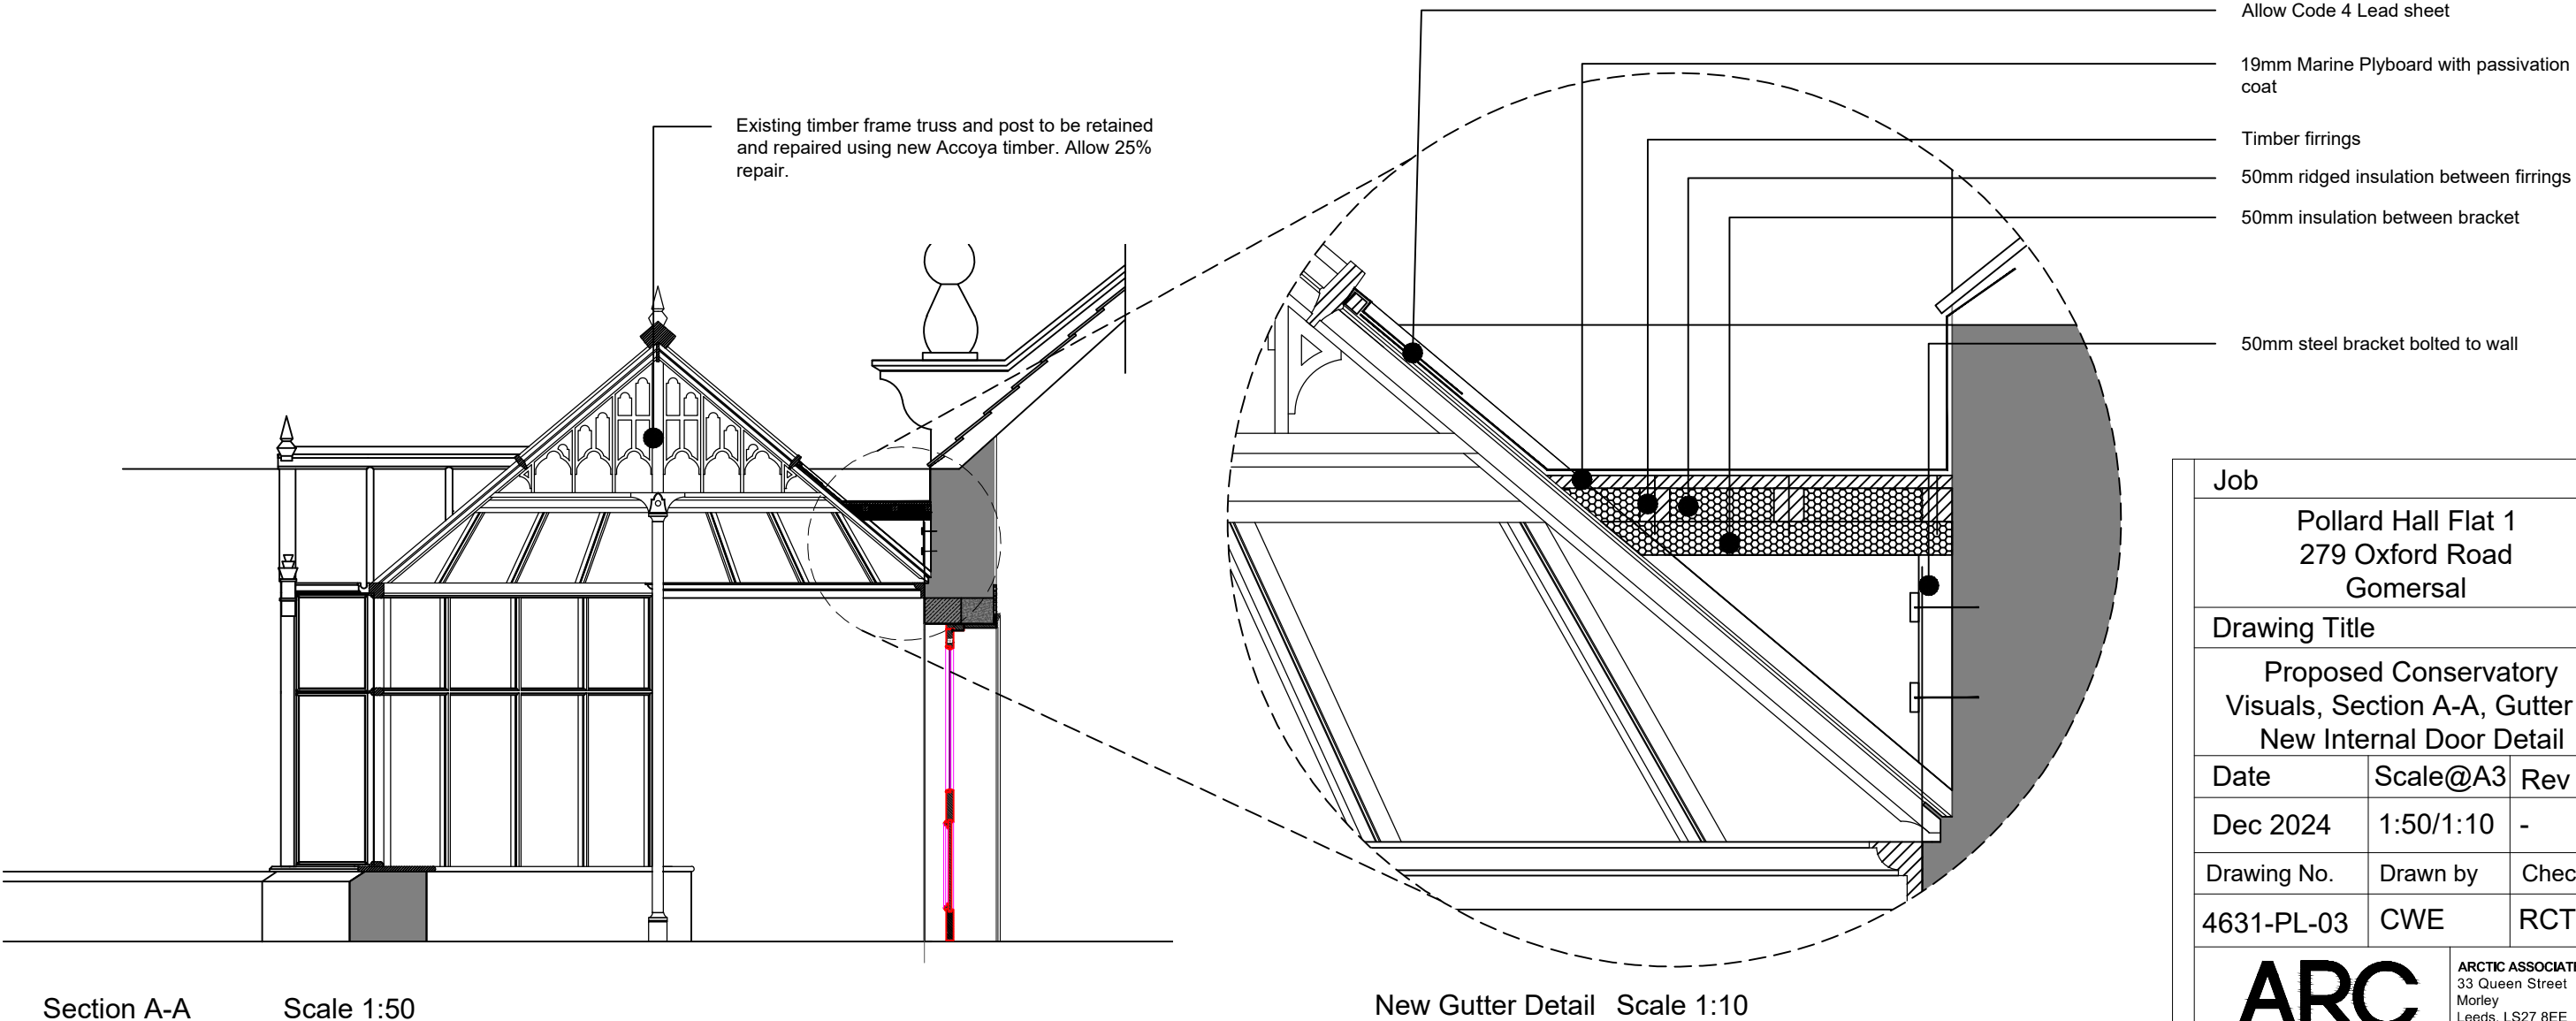

Job		
Pollard Hall Flat 1 279 Oxford Road Gomersal		
Drawing Title		
Proposed Conservatory Visuals, Section A-A, Gutter & New Internal Door Detail		
Date	Scale@A3	Rev
Dec 2024	1:50/1:10	-
Drawing No.	Drawn by	Checked
4631-PL-03	CWE	RCT

ARCTIC

ARCTIC ASSOCIATES LTD
33 Queen Street
Morley
Leeds, LS27 8EE
T: 0113 253 7040
design@arctic-associates.co.uk
www.arctic-associates.co.uk
intervention conservation regeneration