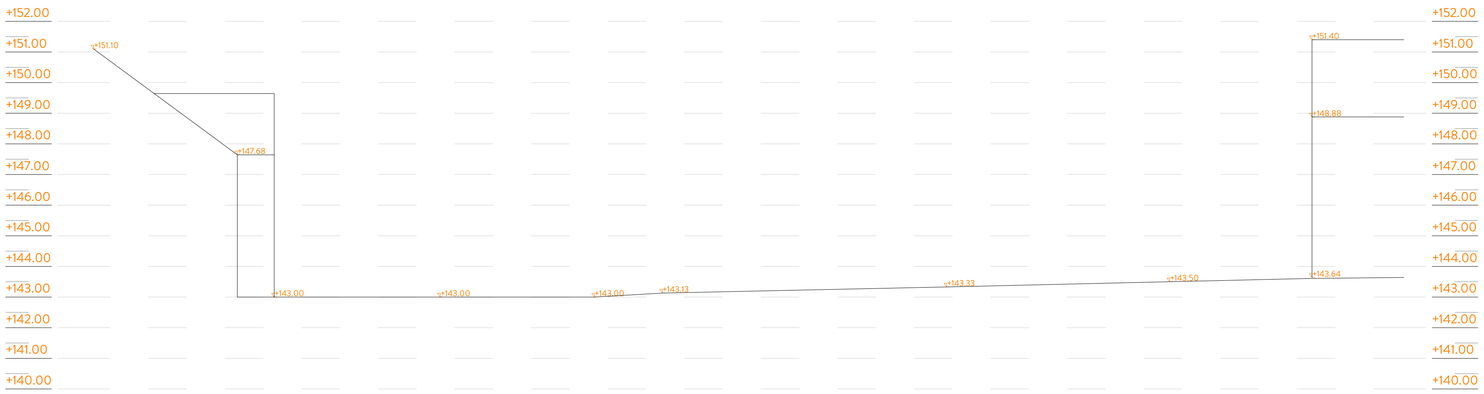

EXISTING SITE SECTION A-A.
1:100

PROPOSED SITE SECTION A-A.
1:100

PROPOSED SITE PLAN.
1:200

REVISION	DESCRIPTION	DATE
-	-	-
-	-	-
-	-	-
-	-	-
-	-	-
-	-	-
-	-	-
-	-	-
-	-	-
-	-	-
-	-	-

NOTES

STATUS: PLANNING DRAWING

ORANGE DESIGN STUDIO.
ARCHITECTURAL PRACTICE

hello@orangedesignstudio.co.uk
59A, Huddersfield Road, Mirfield, WF14 8AA
orangedesignstudio.co.uk
01924 650930

COPYRIGHT © ORANGE DESIGN STUDIO LIMITED

PROJECT TITLE: HONEY HEAD LANE

DRAWING TITLE: SITE SECTIONS

SCALE	DRAWN	CHECKED	PROJECT REFERENCE
1:100	JH	JH	ODS_23/755
PAPER SIZE	DWG NUMBER	DATE	REVISION
A1	(35)001	17/7/23	A

CLIENT: HALSTEAD HOMES