

DRAINAGE NOTES


1. ALL NON ADOPTABLE DRAINS UP TO 150 Dia. TO BE 'POLYPIPE uPVC UNDERGROUND DRAIN' MANUFACTURED IN ACCORDANCE WITH BS EN 1401-1OR EQUAL APPROVED.
2. ALL NON ADOPTABLE DRAINS WITH A PIPE Dia of 225 or 300 TO BE EITHER A PLAIN WALLED PLASTIC PIPE TO BS 1401-1 (POLYSEWER) OR A STRUCTURED WALL PLASTIC PIPE TO WIS-04-35-01 'POLYSEWER'. OR EQUAL APPROVED
3. ALL ADOPTABLE DRAINS UP TO 300 Dia. TO BE 'POLYSEWER' BY 'POLYPIPE' AND MANUFACTURED IN ACCORDANCE WITH THE WATER INDUSTRY SPECIFICATION WIS-4-35-01.
4. DRAINAGE PIPEWORK 400mm to 600mm DIA TO BE 'RIDGIDRAIN' HDPE BY POLYPIPE OR EQUAL APPROVED.
5. ALL PIPE LENGTHS NOT TO EXCEED 3m.
6. DRAINS TO BE INSTALLED IN ACCORDANCE WITH MANUFACTURERS RECOMMENDATIONS.
7. NEW INSPECTION CHAMBERS (IC) TO BE A MINIMUM OF 450MM DIA. EXCEPT FOR MINI ACCESS CHAMBERS WHICH MAY BE SMALLER, REFER TO M.H. SCHEDULE FOR ACTUAL SIZES.
8. ALL EXTERNAL RAINWATER PIPES (RWP) TO BE TERMINATED AT RODDABLE GULLIES. INTERNAL RWP's TO ARCHITECTS DETAILS BUT SHOULD ALLOW FOR RODDABLE ACCESS.
9. FOR ALL DRAINAGE ABOVE GROUND FLOOR SLAB INCLUDING SETTING OUT FOR PENETRATIONS THROUGH THE GROUND FLOOR SLAB REFER TO ARCHITECTS DRAWING & SPECIFICATIONS
10. ANY DRAINS PASSING THROUGH SUBSTRUCTURE WALLS TO HAVE A MINIMUM 50mm CLEAR SPACE, RC LINTEL SUPPORT ABOVE & CEMENT FIBRE COLLARS EITHER SIDE TO PREVENT VERMIN ENTRY
11. ANY DRAINS CAST IN & PASSING THROUGH CONCRETE GROUND BEAMS TO HAVE A FLEXIBLE JOINT NOT MORE THAN 150mm FROM THE FACE OF THE GROUND BEAM. (FLEXIBLE JOINT TO MANUFACTURERS DETAILS) AND A MAXIMUM 600mm LONG ROCKER PIPER EITHER SIDE
12. ANY ALTERATIONS TO DRAINAGE PROPOSED BY CONTRACTOR TO BE SUBMITTED TO ENGINEER FOR APPROVAL PRIOR TO COMMENCEMENT OF WORK ON SITE. ANY REVISIONS ARE ALSO SUBJECT TO THE APPROVAL OF THE LOCAL BUILDING INSPECTOR.
13. ALL DRAINS RUNNING UNDER BUILDINGS TO HAVE A MINIMUM FALL OF 1:40 TOWARDS THE BUILDING EXTERIOR. PIPE TO BE ENCASED IN 100MM GRANULAR FILL.
14. COVER LEVELS SHOWN ARE APPROXIMATE ONLY AND SHOULD BE ALTERED TO SUIT FINISHED SURFACE LEVELS.
15. THE BEDDING SPECIFICATION FOR ALL ADOPTABLE DRAINS WHERE COVER IS GREATER THAN 1200mm SHALL BE TYPE 'S'....WHERE COVER IS LESS THAN 1200mm TYPE 'Z' SHALL BE USED
16. THE DEVELOPER/CONTRACTOR MUST SELF VET AND CERTIFY THAT THE DESIGN CRITERIA, MATERIAL STANDARDS AND WORKMANSHIP SPECIFICATIONS FOR THE PROPOSED SEWERS ARE IN ACCORDANCE WITH THOSE SET OUT IN 'SEWERS FOR ADOPTION 7TH EDITION'
17. PROPOSED COVER AND INVERT LEVELS TO BE CONFIRMED BY THE CONTRACTOR PRIOR TO ANY WORKS COMMENCING ONSITE
18. ALL PPIC'S LOCATED WITHIN VEHICLE AREAS TO RECEIVE A MINIMUM 150mm CONCRETE BED AND SURROUND

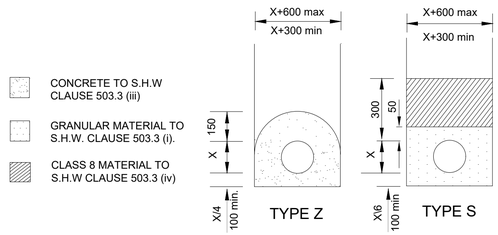

TYPICAL PIPE BED AND SURROUND DETAIL

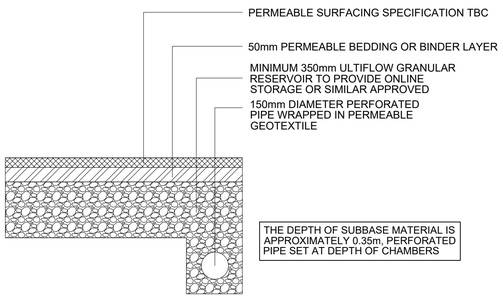


TYPICAL PERMEABLE SURFACING (PARTIAL INFILTRATION) DETAIL INCLUDING ONLINE STORAGE

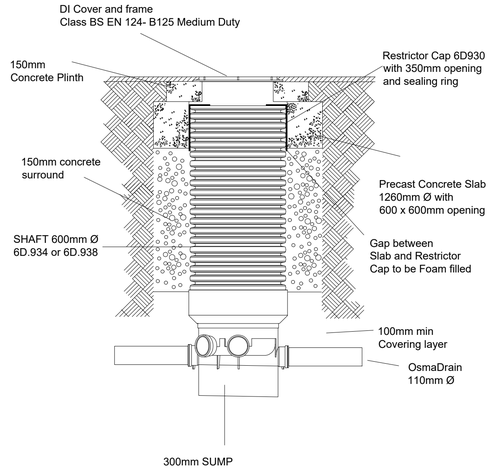


TYPICAL CATCHPIT CHAMBER DETAIL

non entry

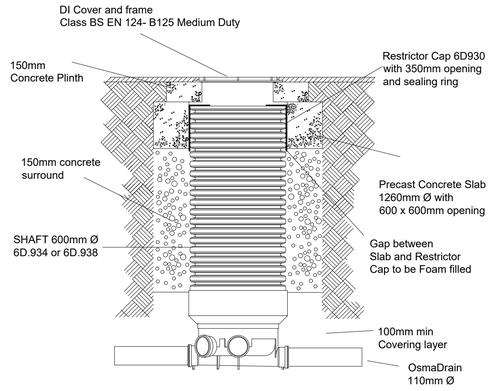


TYPICAL INSPECTION CHAMBER DETAIL

non entry

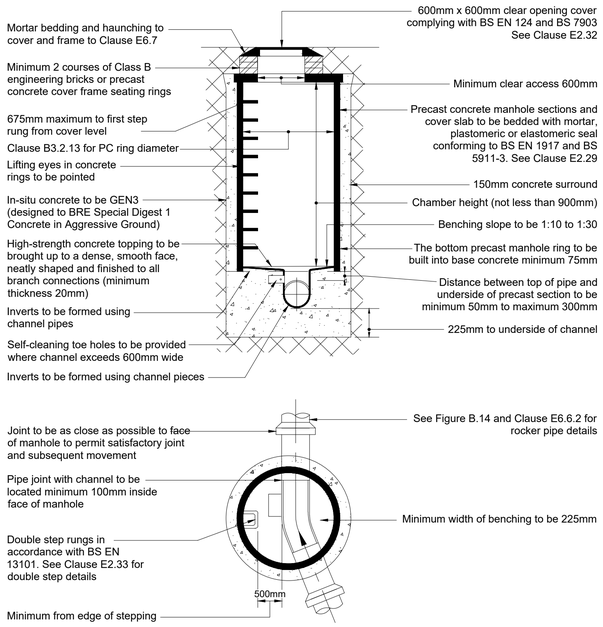


TYPICAL MANHOLE DETAIL - TYPE 2

(Maximum depth from cover to soffit of pipe 3.0 m)

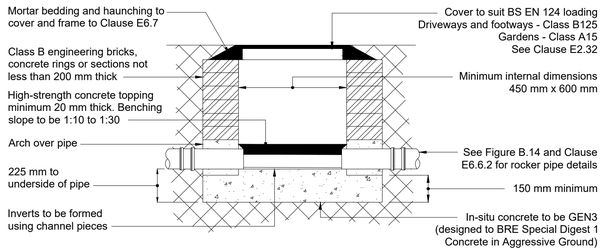

Note: The use of precast rectangular concrete manhole units with 150 mm grade GEN3 concrete surround (designed to BRE Special Digest 1 Concrete in Aggressive Ground) is Permitted

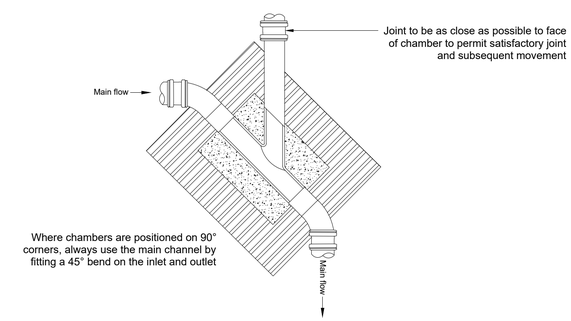

Note: Where the access chamber is in the highway the Highway Authority can have specific requirements

TYPICAL INSPECTION CHAMBER DETAIL - TYPE 4 (Rigid material detail)

(Maximum depth from cover level to soffit of pipe 1 m, non-entry)

Rev	Date	Revision Details	By	Chkd	Appd
P1	Jan 24	FIRST ISSUE	GRE		

Client: SOVEREIGN DEVELOPMENT GROUP

Project: ROSE AND CROWN

Title: PROPOSED DRAINAGE ARRANGEMENT SHEET 2 of 2

Drawing No.		Revision
25-005-100		P1
Scale: NTS	Date: JANUARY 2025	
Drawn: GRE	Chk:	App: