IF IN ANY DOUBT PLEASE ASK THE ARCHITECT FOR CLARIFICATION.

DO NOT SCALE FROM DRAWING. ALL DIMENSIONS TO BE CHECKED ON SITE

THE COPYRIGHT FOR THESE DRAWINGS REMAINS THE PROPERTY OF THE ARCHITECT, THEY MUST NOT BE REPRODUCED IN ANY WAY WITHOUT THE ARCHITECTS PRIOR WRITTEN CONSENT.

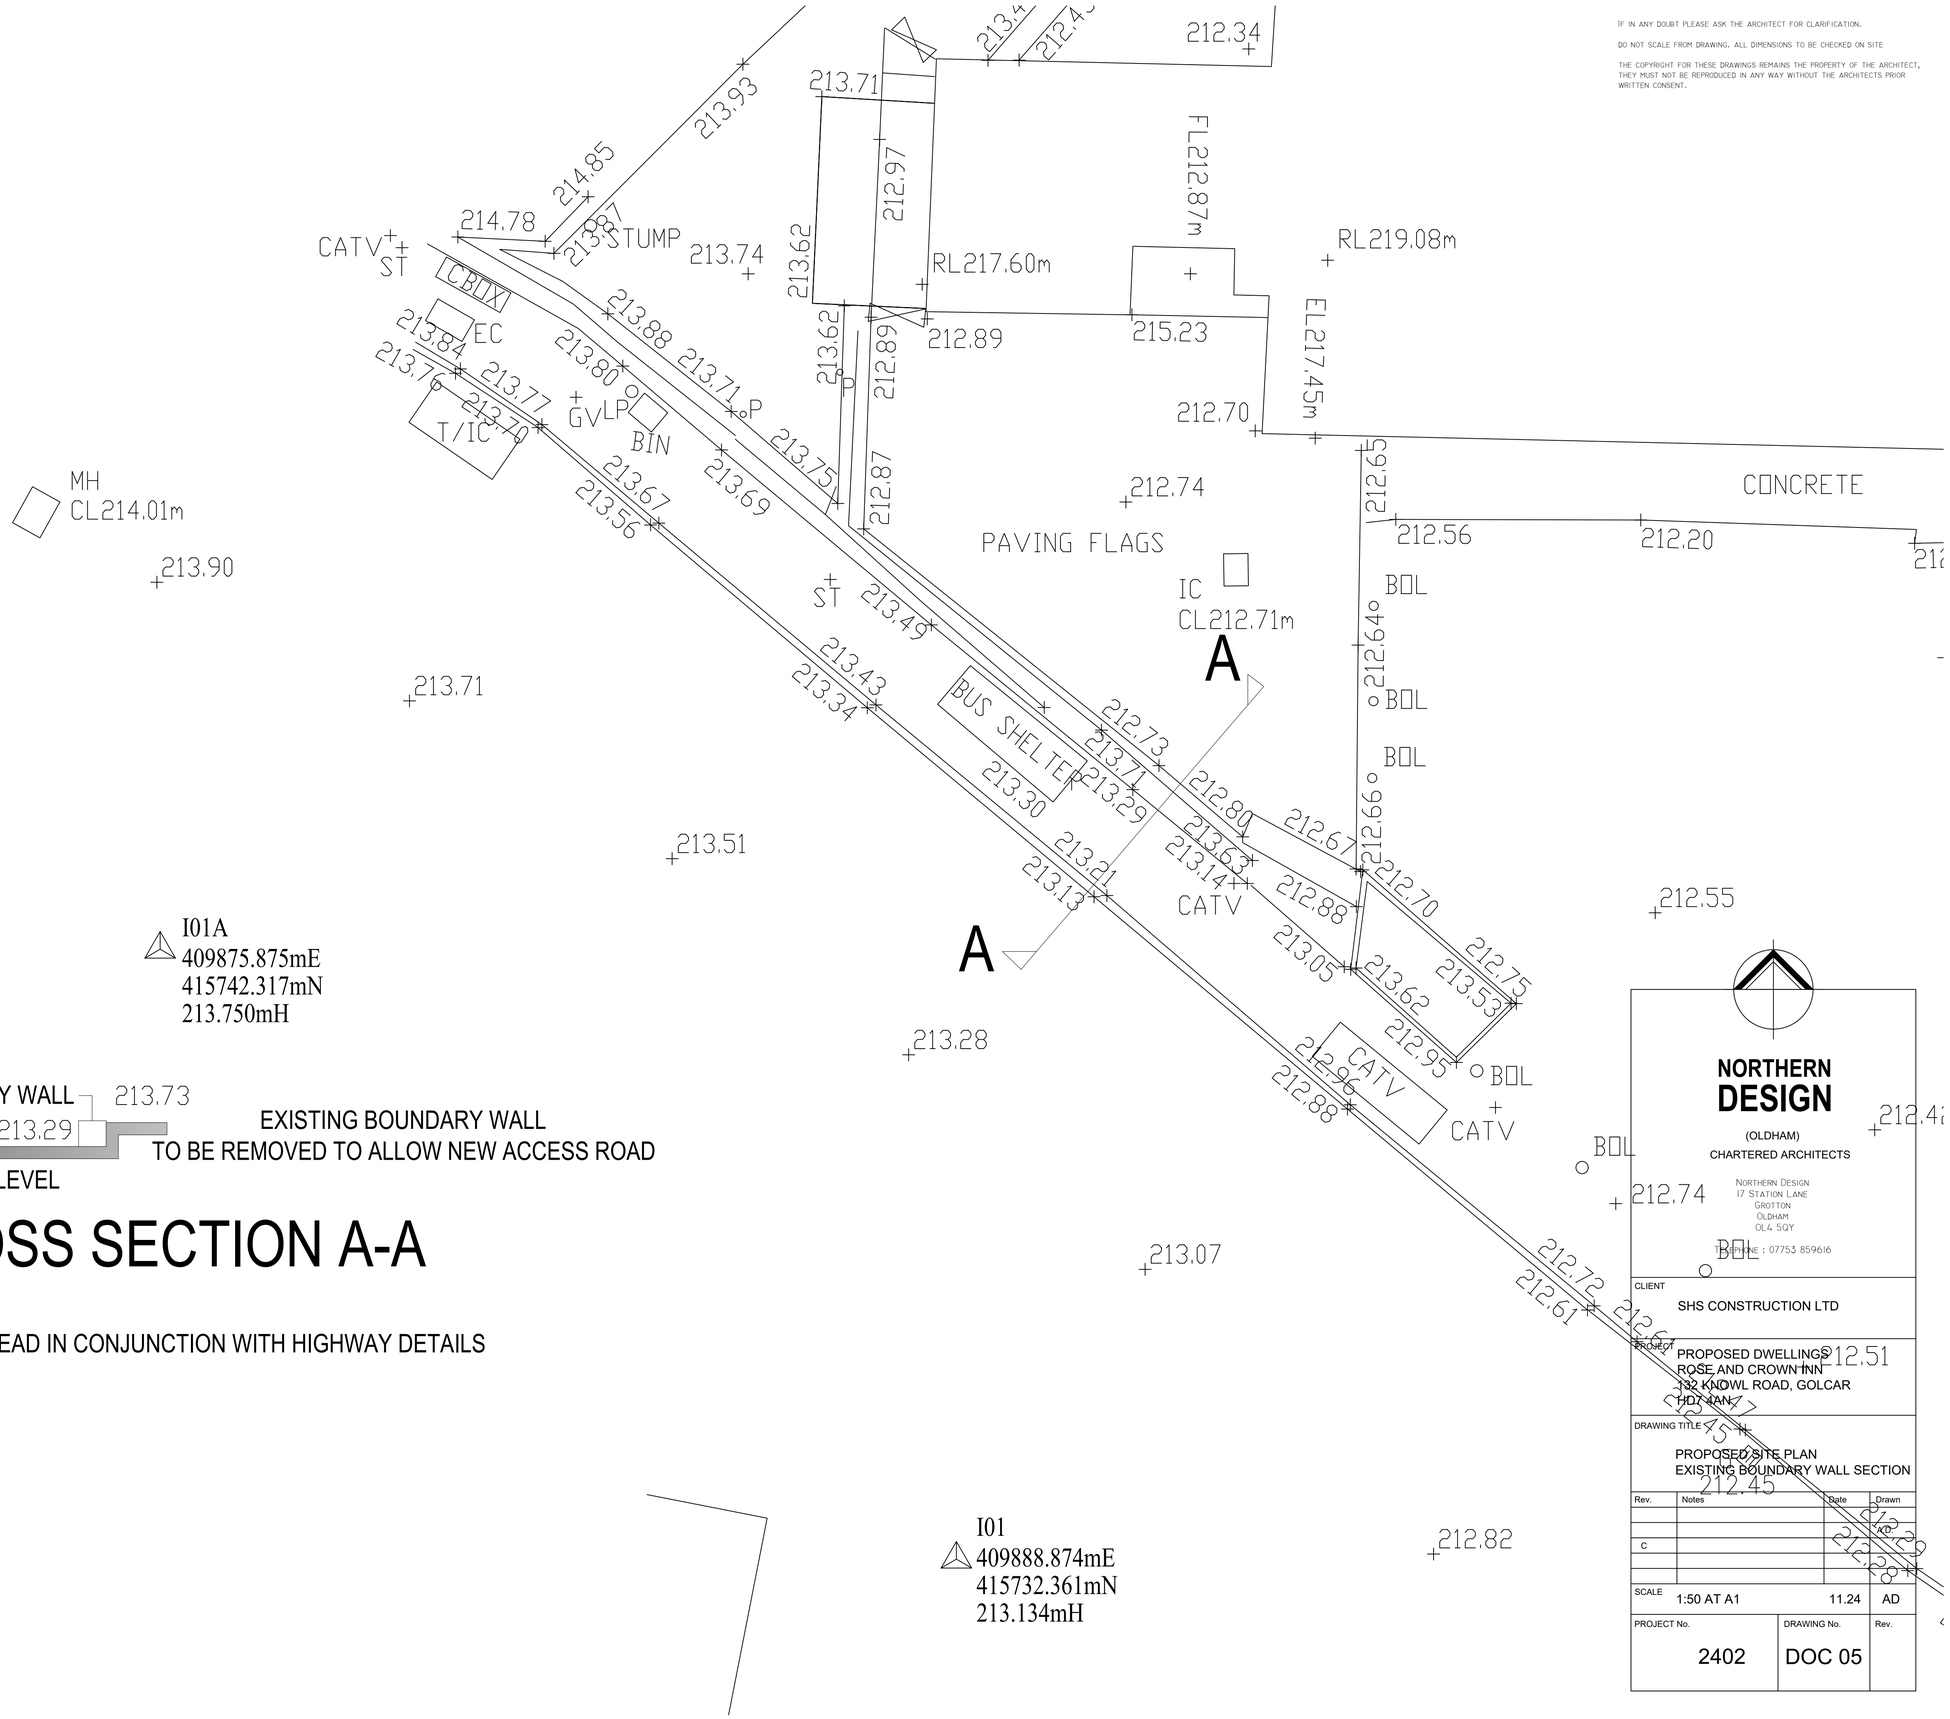

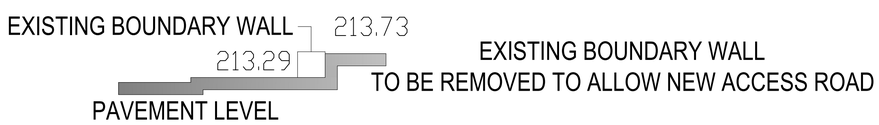

CROSS SECTION A-A

DRAWING TO BE READ IN CONJUNCTION WITH HIGHWAY DETAILS

NORTHERN DESIGN
(OLDHAM)
CHARTERED ARCHITECTS

NORTHERN DESIGN
17 STATION LANE
GROTTON
OLDHAM
OL4 5QY
PHONE : 07753 859616

CLIENT
SHS CONSTRUCTION LTD

PROJECT
PROPOSED DWELLINGS
ROSE AND CROWN INN
132 KNOWL ROAD, GOLCAR
HD7 4AN

DRAWING TITLE
PROPOSED SITE PLAN
EXISTING BOUNDARY WALL SECTION

Rev.	Notes	Date	Drawn
			AD
C			

SCALE			
1:50 AT A1		11.24	AD

PROJECT No.	DRAWING No.	Rev.
2402	DOC 05	