

THIS DRAWING IS PROTECTED BY COPYRIGHT AND MUST NOT BE COPIED OR REPRODUCED WITHOUT THE WRITTEN CONSENT OF R G PARTNERSHIP LIMITED.

SITE SPECIFIC HAZARDS

0 2m 4m 6m 8m 10m 12m

SCALE

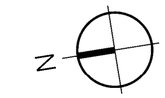

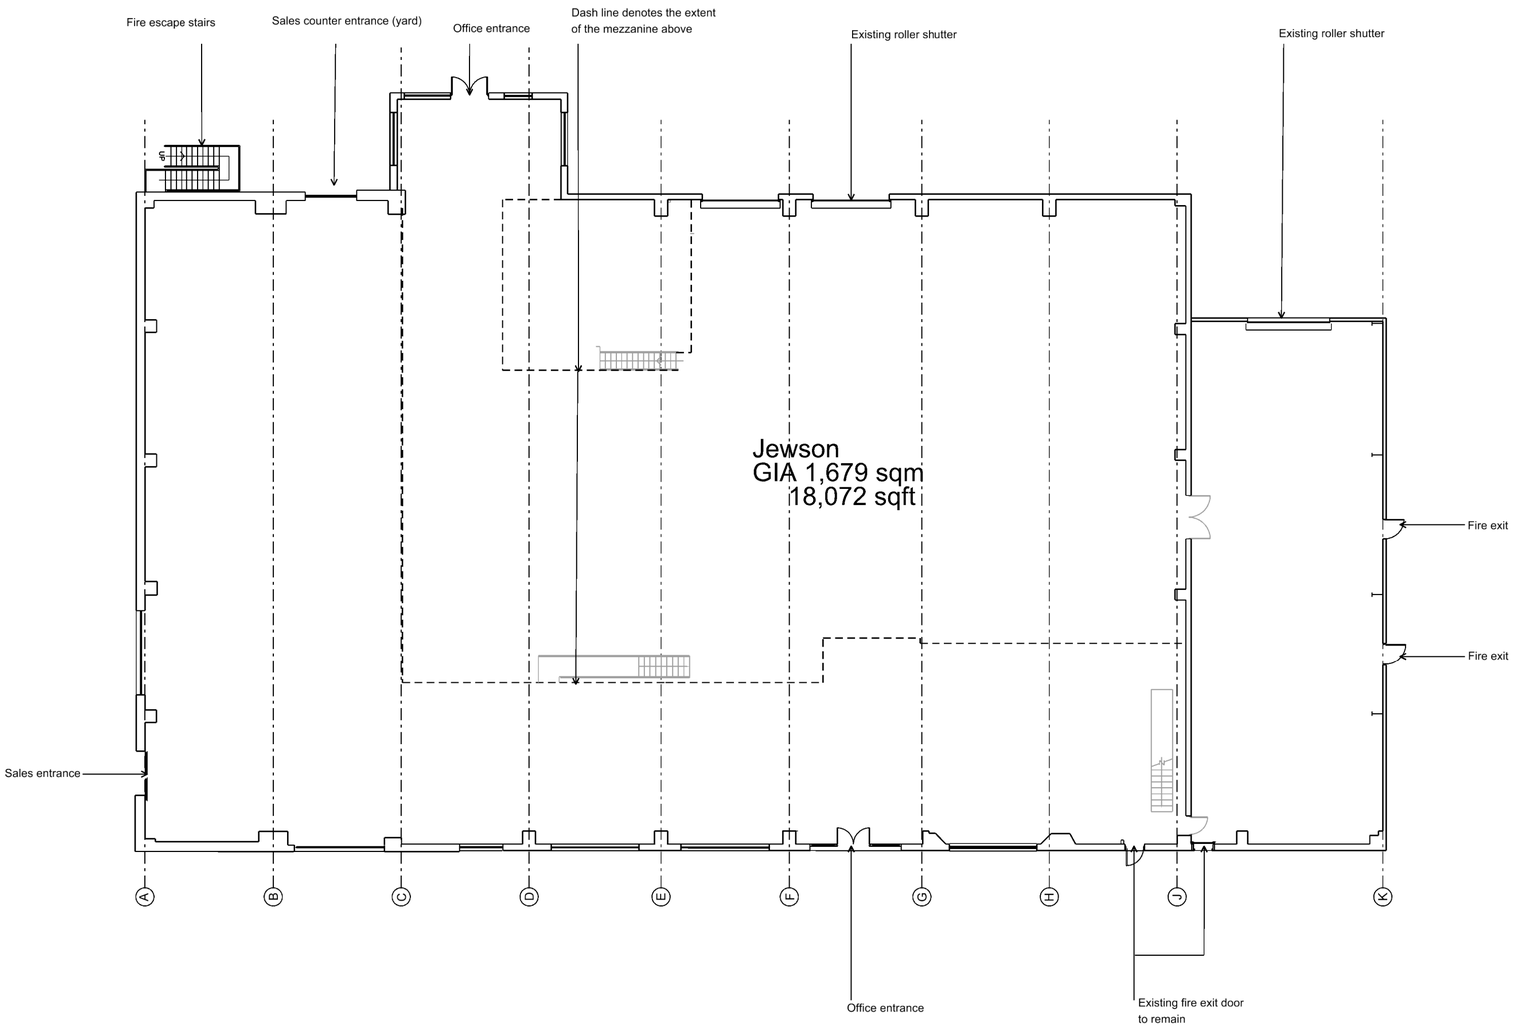

REV.	DATE	NOTES	INIT.
A	03-12-24	REVISION TO ORIENTATION OF THE SHEET	MS

CLIENT / PROJECT

STARK BUILDING MATERIALS Ltd

JEWSON-HUDDERSFIELD-213

WEST YORKSHIRE, HD1 6PT

DRAWING TITLE

JEWSON

EXISTING GROUND FLOOR

STATUS

PLANNING

DATE	DRAWN	SCALE @ A2
22-11-24	MS	1:200

PROJECT NUMBER	UNIT / BLOCK	CI / SFB CODE	TYPE & NUMBER	REVISION LETTER
11731		P	001	A

Site Location Plans	L	GA Plans	P	Elevations	E
Sections	S	Details	D	Prefix, Colour	C

THE RATCLIFFE GROVES PARTNERSHIP

LONDON
19 BEDFORD ROW
LONDON WC1R 4EB
T. 020 7600 6666 E. london@rgp.uk.com
www.rgp.uk.com

MANCHESTER
105 MANCHESTER ROAD
BURY LANCASHIRE BL9 0TD
T. 0161 797 6000 E. manchester@rgp.uk.com

RGP architects

03/12/2024 13:03:06 P:\BDOM\11800\11700-11799\11731\11731-SPDT-Existing ground floor.dgn
mcharger-sarria Huddersfield-Jewsons