
THIS DRAWING IS PROTECTED BY COPYRIGHT AND MUST NOT BE COPIED OR REPRODUCED WITHOUT THE WRITTEN CONSENT OF R G PARTNERSHIP LIMITED.

SITE SPECIFIC HAZARDS

N

0m 5m 10m 15m 20m 25m 30m

SCALE

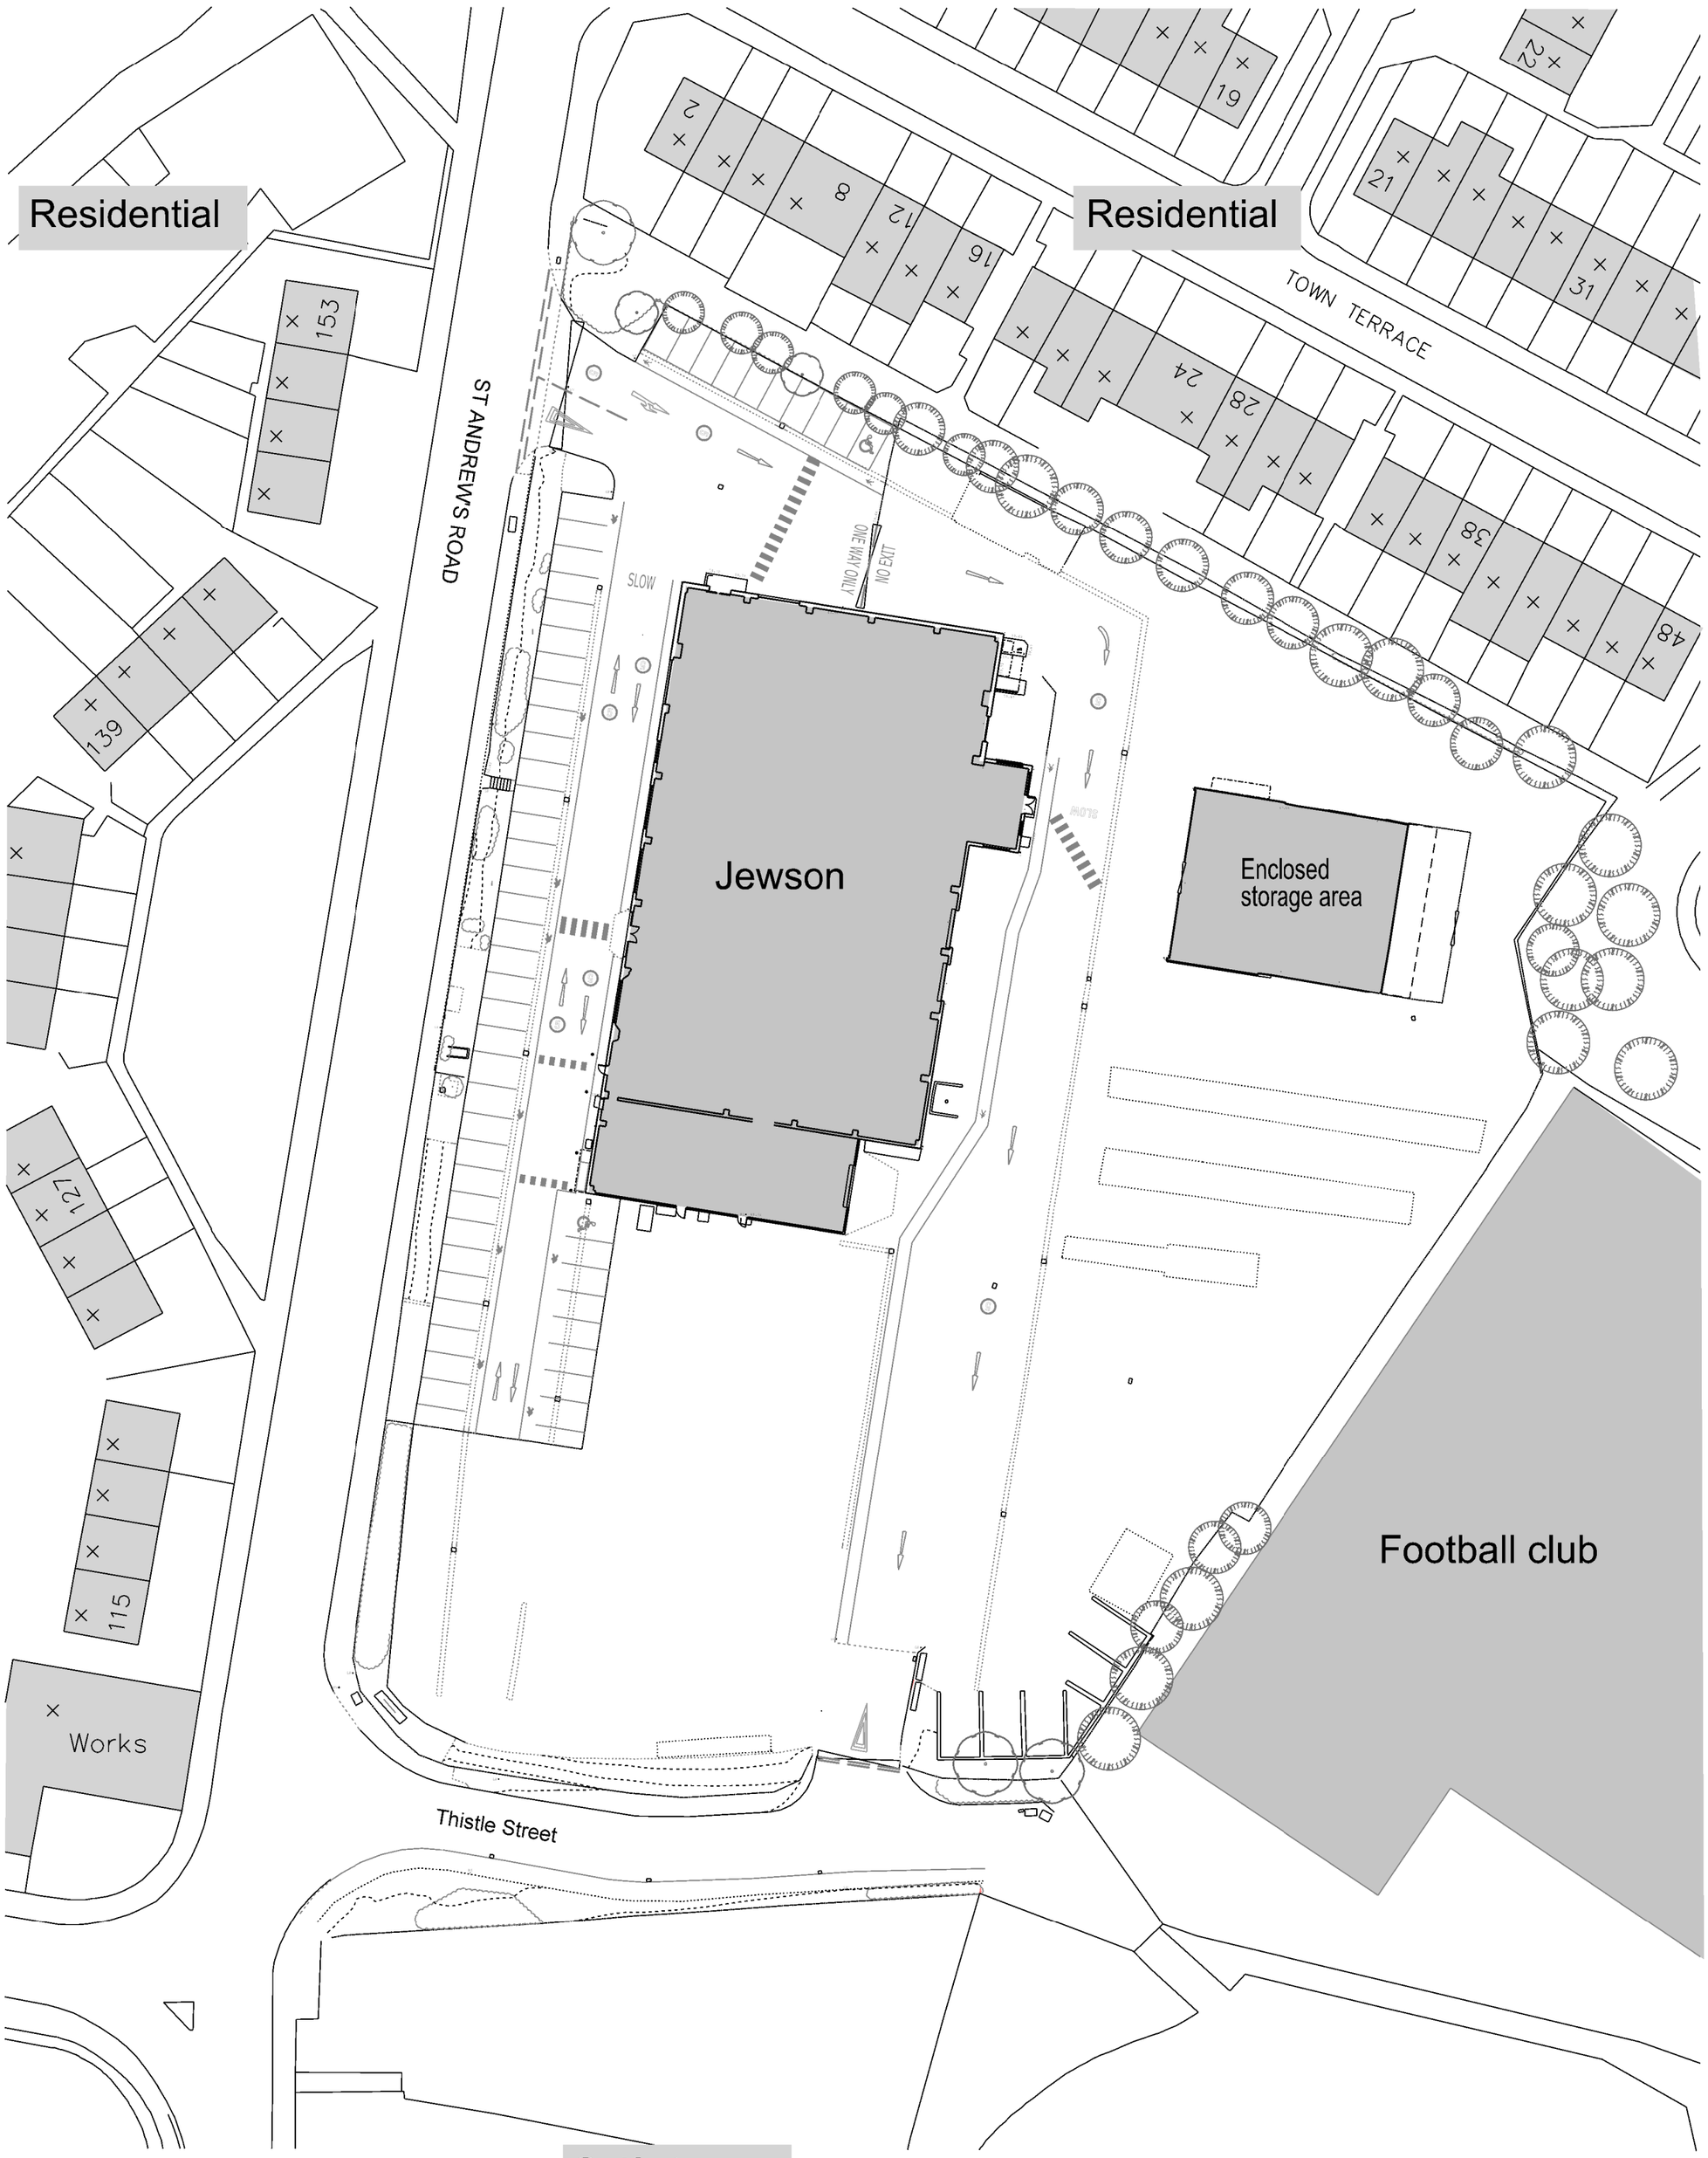

A 11-12-24 GENERAL UPDATE MS

REV. DATE NOTES INIT.

CLIENT / PROJECT

STARK BUILDING MATERIALS Ltd

JEWSON-HUDDERSFIELD-213

WEST YORKSHIRE, HD1 6PT

DRAWING TITLE

EXISTING BLOCK PLAN

STATUS

PLANNING

DATE	DRAWN	SCALE @ A2
21-11-24	MS	1:500

PROJECT NUMBER	UNIT / BLOCK	CI / SFB CODE	TYPE & NUMBER	REVISION LETTER
11731		L	004	A

DRAWING NO.

Site Location Plans	L	GA Plans	P	Elevations	E
Sections	S	Details	D	Prefix; Colour	C

THE RATCLIFFE GROVES PARTNERSHIP

LONDON
19 BEDFORD ROW
LONDON WC1R 4EB
T. 020 7600 6666 E. london@rgp.uk.com
www.rgp.uk.com

MANCHESTER
105 MANCHESTER ROAD
BURY LANCASHIRE BL9 0TD
T. 0161 797 6000 E. manchester@rgp.uk.com

RGP architects

11/12/2024 12:46:01 P:\3D\GN\11000\11700-11799\11731\Sheets\11731-L004-Existing block plan.dgn
morrigan sainia Huddersfield-Jewsons