THIS DRAWING IS PROTECTED BY COPYRIGHT AND MUST NOT BE COPIED OR REPRODUCED WITHOUT THE WRITTEN CONSENT OF R G PARTNERSHIP LIMITED. NO DIMENSIONS ARE TO BE SCALED FROM THIS DRAWING. ALL DIMENSIONS AND SIZES TO BE CHECKED ON SITE. NORTH POINTS SHOWN ARE INDICATIVE. E

SITE SPECIFIC HAZARDS

IN ACCORDANCE WITH THE REQUIREMENTS OF THE CDM REGULATIONS 2015 THE FOLLOWING SIGNIFICANT RESIDUAL HAZARDS HAVE NOT BEEN DESIGNED OUT OF THIS PROJECT AND MUST BE TAKEN INTO CONSIDERATION BY CONTRACTORS PLANNING TO UNDERTAKE THE WORKS SHOWN ON THIS DRAWING

0 1m 2m 3m 4m 5m 6m

SCALE

WEST ELEVATION

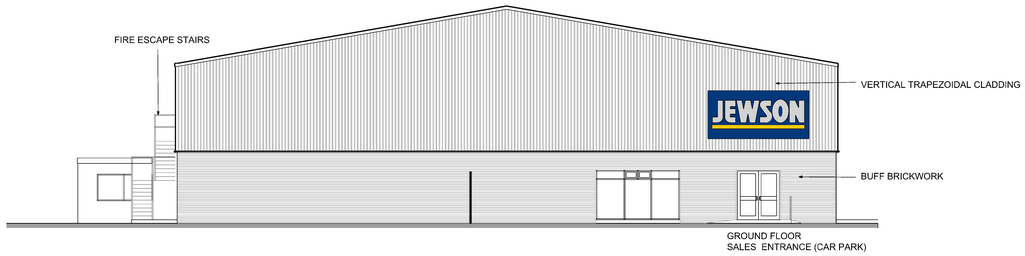

NORTH ELEVATION

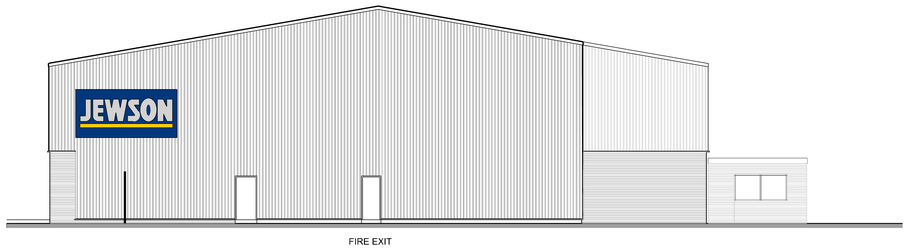

SOUTH ELEVATION

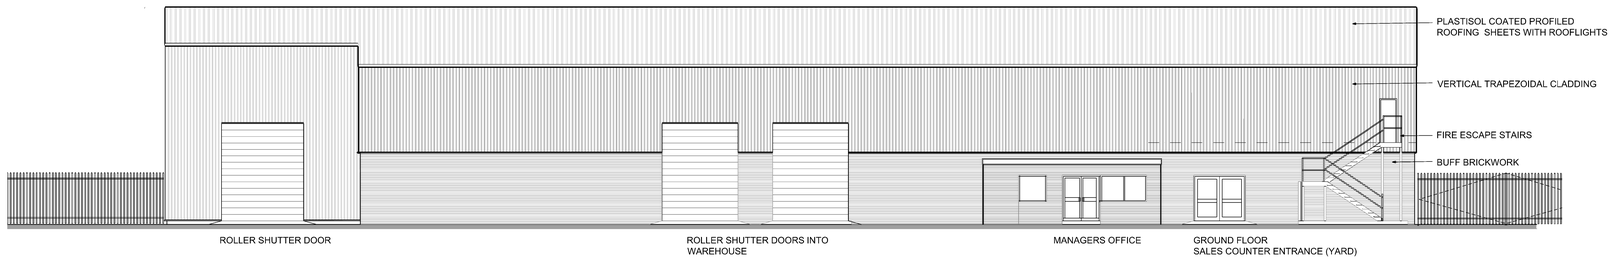

EAST ELEVATION

REV.	DATE	NOTES	INIT.
A	11-12-24	NOTES AMENDED	MS

CLIENT / PROJECT
STARK BUILDING MATERIALS Ltd
JEWSON-HUDDERSFIELD-213
WEST YORKSHIRE, HD1 6PT

DRAWING TITLE
EXISTING ELEVATIONS

STATUS: PLANNING

DATE	DRAWN	SCALE @ A0
15-11-24	MS	1:100

PROJECT NUMBER	UNIT / BLOCK	CLASS CODE	TYPE & NUMBER	REVISION LETTER
11731		E	001	A

Site Location Plans	L	Cut Plans	P	Elevations	E
Sections	S	Details	D	Prefix Colour	C

THE RATCLIFFE GROVES PARTNERSHIP

LONDON
19 BEDFORD ROW
LONDON WC1R 4EB
T. 020 7831 0466 E. london@rgp.uk.com
www.rgp.uk.com

MANCHESTER
1 BRIDGE STREET PLACE
SUITE 1 LANCASHIRE BLDGS
T. 0161 787 6000 E. manchester@rgp.uk.com

RG architects