



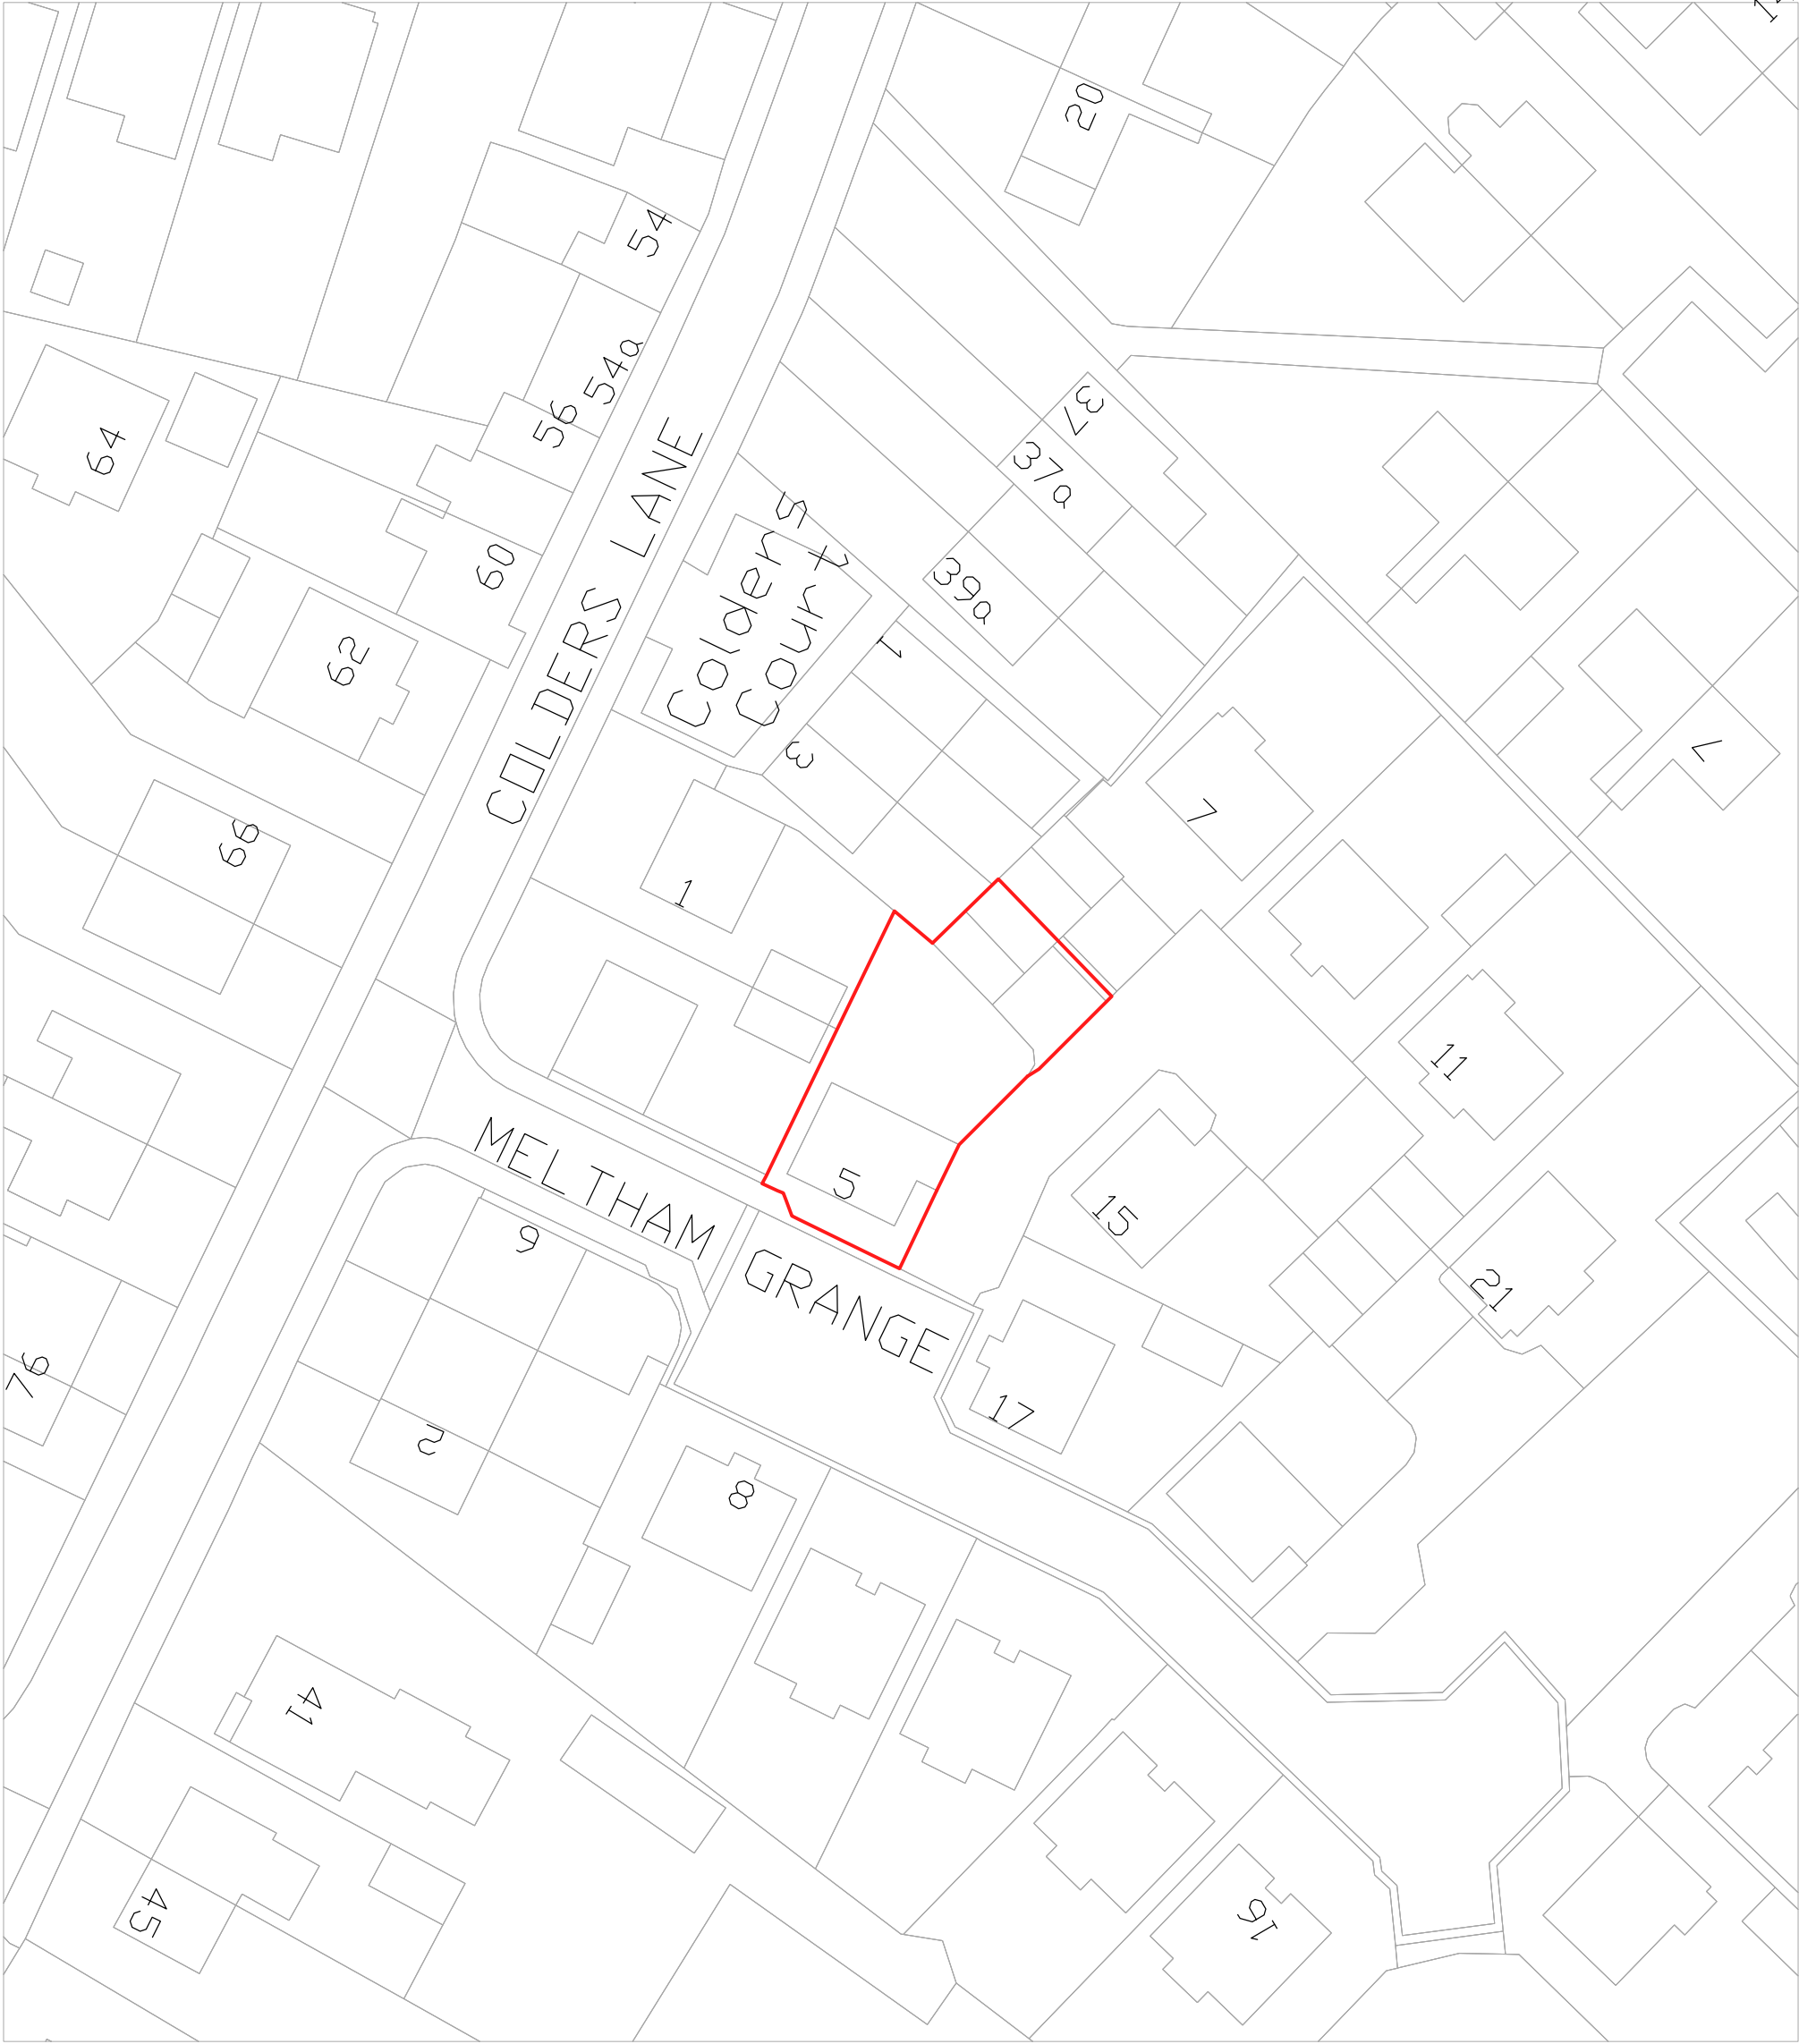

ReQuestAPlan
Map number: TQRQM24051132532287
Title: 5 Meltham Grange
Map Produced For: Extension planning
1 Crown copyright and database rights 2024 OS 100042766
Project ID:
Date of Purchase: 20-02-2024
1 Years subscription from 20-02-2024 for 1 workstation.

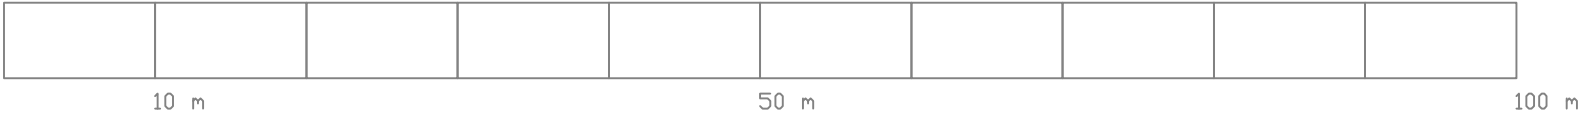

ITEM NAME	5 Meltham Grange		DRAWN BY	GC	
IDENTIFIER	OS Plan		SCALE	1:500	
DRAWING NUMBER	5 Mel Gr - OS Plan		DATE	Feb 2024	SIZE A3