

N

W E

S

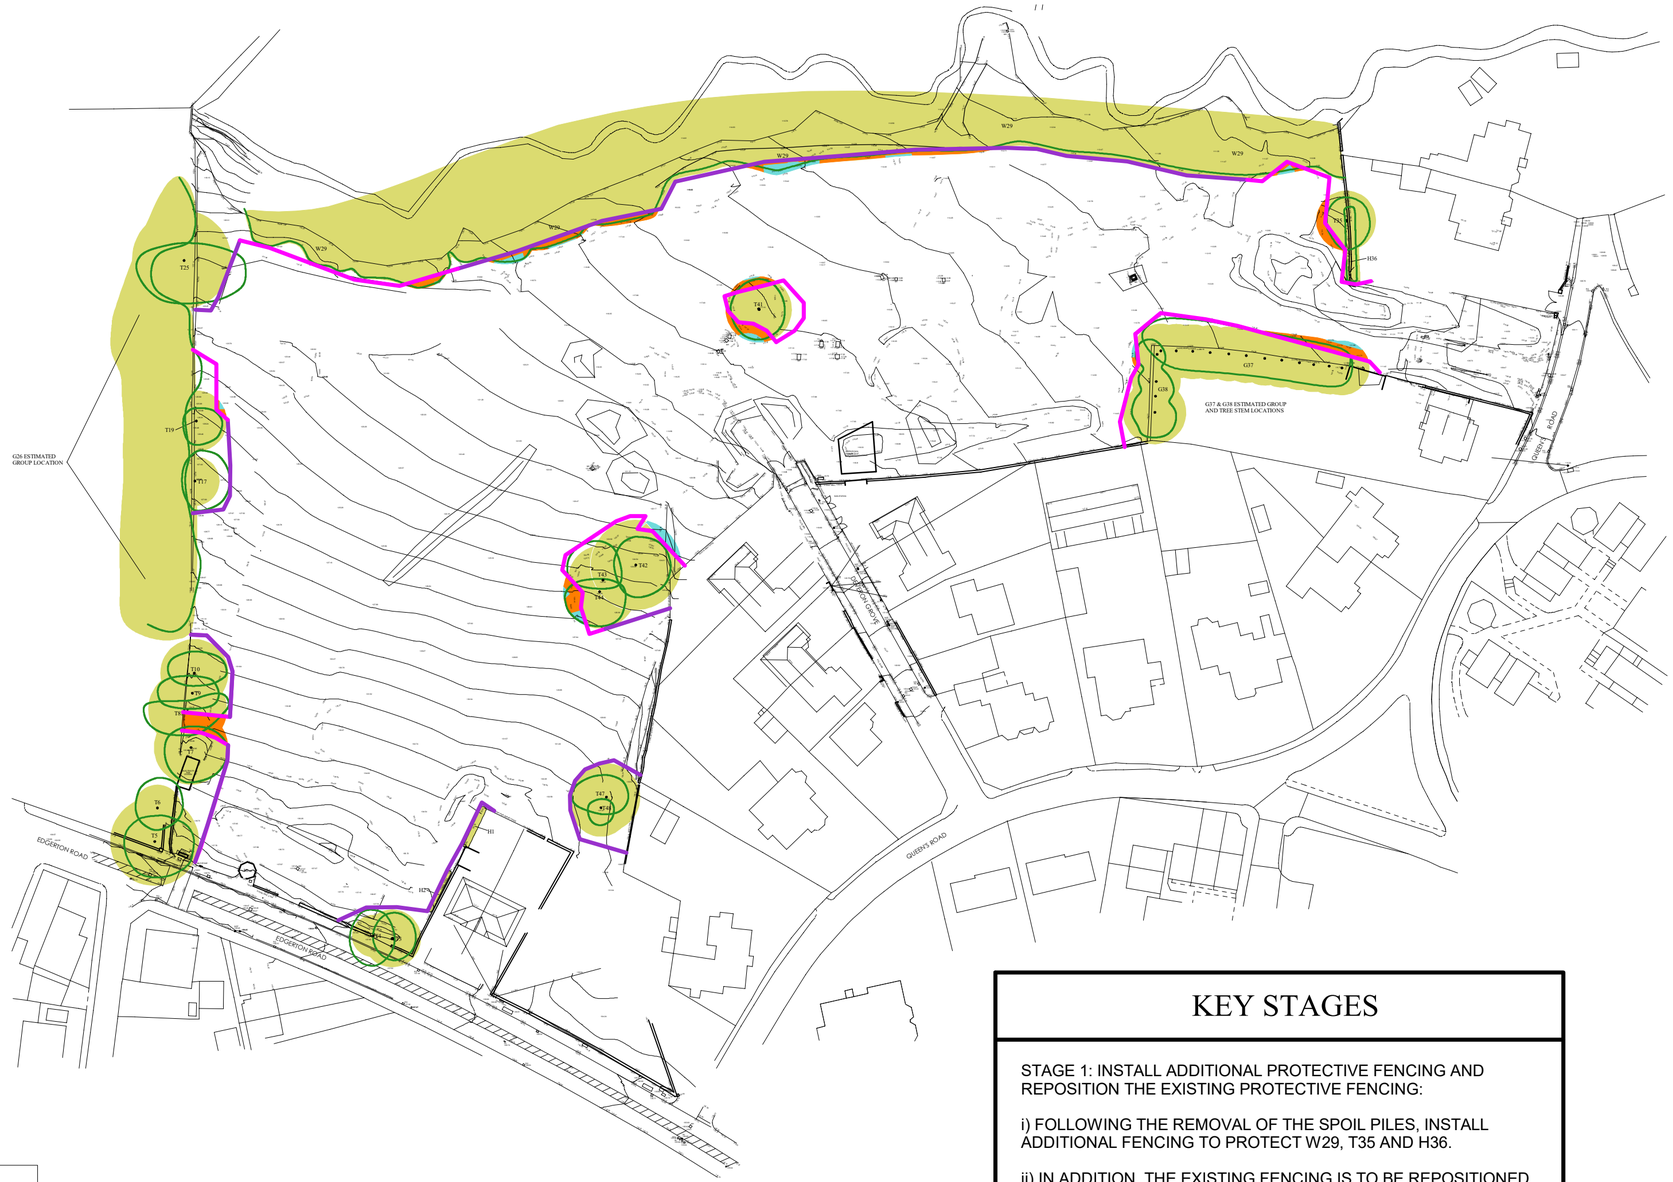

Default specification for a protective barrier

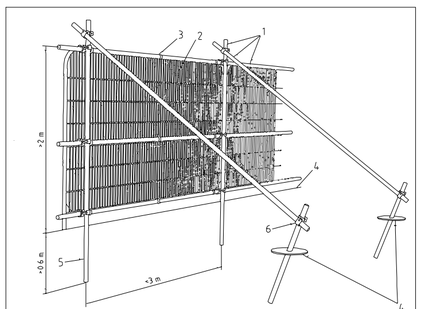

Key

1. Standard scaffold poles
2. Heavy gauge 2m tall galvanized tube and welded mesh infill panels
3. Panels secured to uprights and cross-members with wire ties
4. Ground level
5. Uprights driven into the ground until secure (minimum depth 0.6m)
6. Standard scaffold clamps

THIS PLAN IS TO BE PRINTED IN COLOUR AND READ IN CONJUNCTION WITH THE JCA ARBORICULTURAL REPORT (JCA REF: 22232a/TT)

KEY STAGES

STAGE 1: INSTALL ADDITIONAL PROTECTIVE FENCING AND REPOSITION THE EXISTING PROTECTIVE FENCING:

i) FOLLOWING THE REMOVAL OF THE SPOIL PILES, INSTALL ADDITIONAL FENCING TO PROTECT W29, T35 AND H36.

ii) IN ADDITION, THE EXISTING FENCING IS TO BE REPOSITIONED AROUND T8, T9, T19, G37, G38, T41 AND T44, TO FACILITATE THE CONSTRUCTION PHASE.

(AS SHOWN IN MAGENTA ON THIS PLAN).

STAGE 2: UNDERTAKE ROOT PRUNING UNDER ARBORICULTURAL SUPERVISION: T19, W29, G37, G38, T41 AND T44.

(IN THE AREAS SHOWN IN LIGHT BLUE ON THIS PLAN).

IT IS ADVISED THAT THE RELEVANT PROPOSED SITE FEATURES (E.G. ADJACENT BUILDINGS AND ROADS) ARE MARKED OUT ON SITE PRIOR TO THIS OPERATION.

STAGE 3: LAY GROUND PROTECTION:

GROUND PROTECTION IS TO BE INSTALLED WHERE THE RPA OF T7, T8, T9, T19, W29, T35, H36, G37, G38, T41 AND T44 ARE NOT FULLY ENCLOSED BY THE PROTECT FENCING.

(AS SHOWN IN ORANGE ON THIS PLAN).

Appendix 5B: Tree Protection Plan PHASE TWO

ADDRESS: Clayton Fields, Huddersfield, HD2 2AF.
JCA REF: 22232a/TT

SCALE: 1:1000	PAPER SIZE : A2

	CANOPY OF RETAINED VEGETATION
	STEM OF RETAINED TREE
	ROOT PROTECTION AREA (RPA)
	ROOT PRUNING TO BE UNDERTAKEN
	PROTECTIVE FENCE LINE (CEZ) PHASE 1 (PART A): ALREADY IN PLACE
	PROTECTIVE FENCE LINE (CEZ) PHASE 1 (PART B): TO BE INSTALLED/RE-POSITIONED FOLLOWING THE REMOVAL OF THE SPOIL PILES
	RPA NOT FULLY ENCLOSED BY THE TEMPORARY PROTECTIVE FENCING; GROUND PROTECTION REQUIRED

JCA Limited

Arboricultural & Forestry Consultants