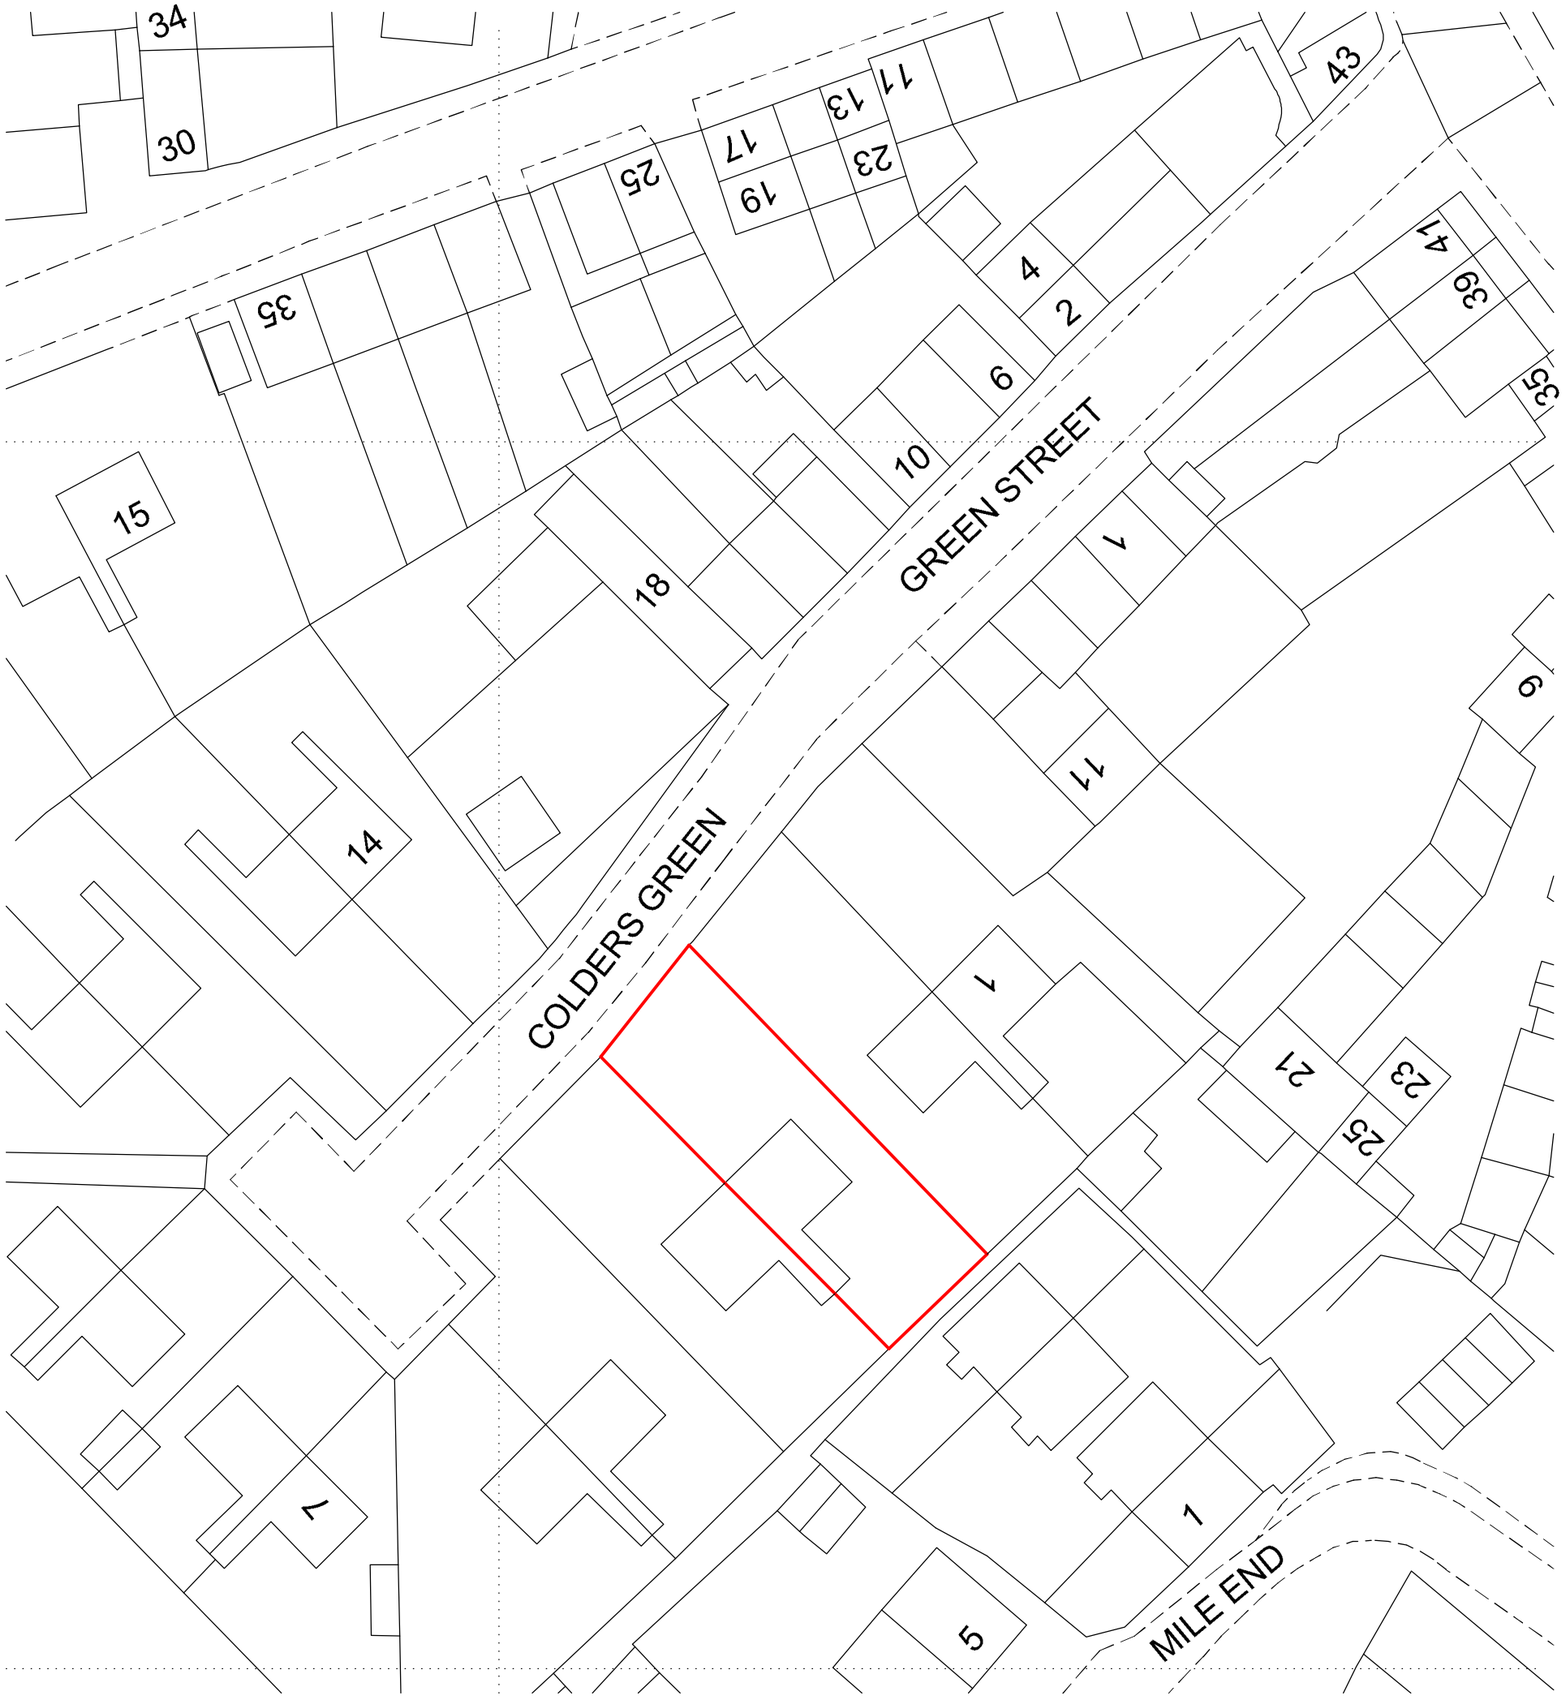


Application site

Other land in owner-ship of Applicant

GRID NORTH

Proposed demolition of outbuilding & erection storey rear extension
at 3 Colders lane
Meltham
Holmfirth

Ordnance Survey (c) Crown Copyright 2015. All rights reserved. Licence number 100022432

VALLEY PROPERTIES
5HOLMFIRTH ROAD
MELTHAM
HOLMFIRTH
HD9 4AA

BLOCK PLAN

SCALE: 1/500
DATE: FEB. 2025
DRG. NR. BP 01