


3 WELL HILL, UNDERBANK OLD ROAD, HOLMFIRTH, KIRKLEES, HD9 1EG

UPRN: 83190835

HMLR Title No: WYK575931 WYK575931 WYK575931

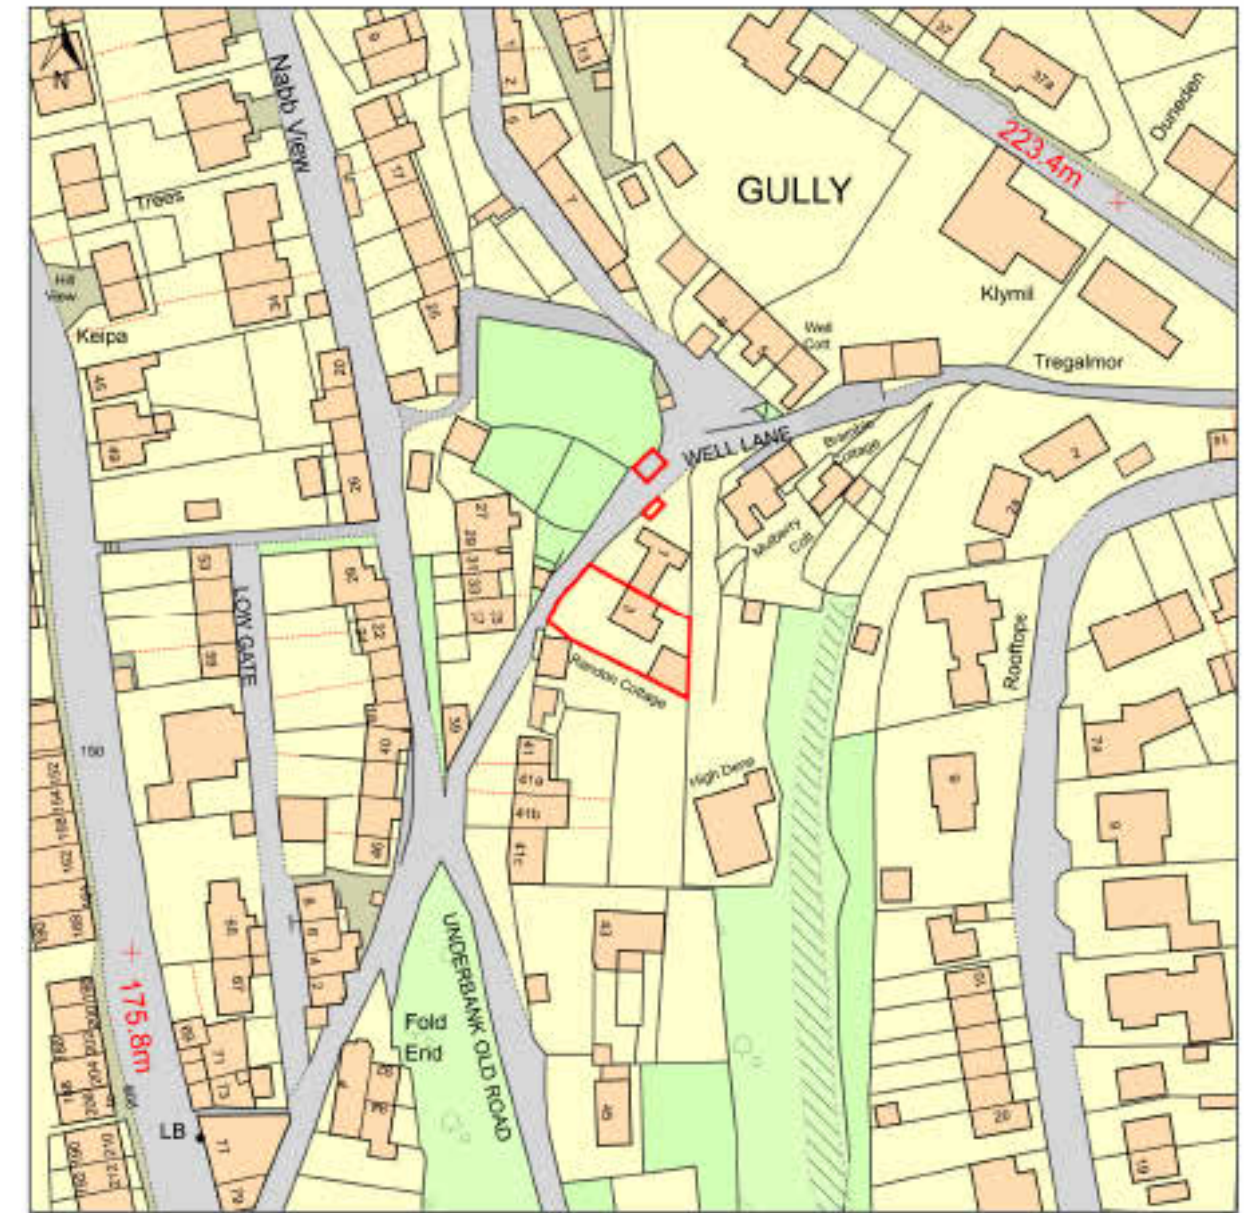

© Crown copyright and database rights, 2024. Ordnance Survey
0100031673 Created using Plans by Emapsite


Scale: 1:1250

No.2 Parking bay
3 Well Hill

No.1 Parking bay
3 Well Hill

Road side collection
bin store
3 Well Hill

1 Parking bay
1 Wellhill

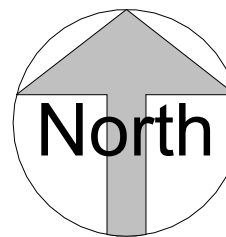

1 Site parking layout

1 : 200

PROJECT	3 Well Hill Underbank HOLMFIRTH HD9 1EG	CLIENT		
Side Extension		Sykes		
SHEET		Date 25/11/2024	Project number 00106	Scale (@ A3) 1 : 200
		Drawn by GB	DRAWING NUMBER	
Site Parking	Checked by GB	A112	REV	