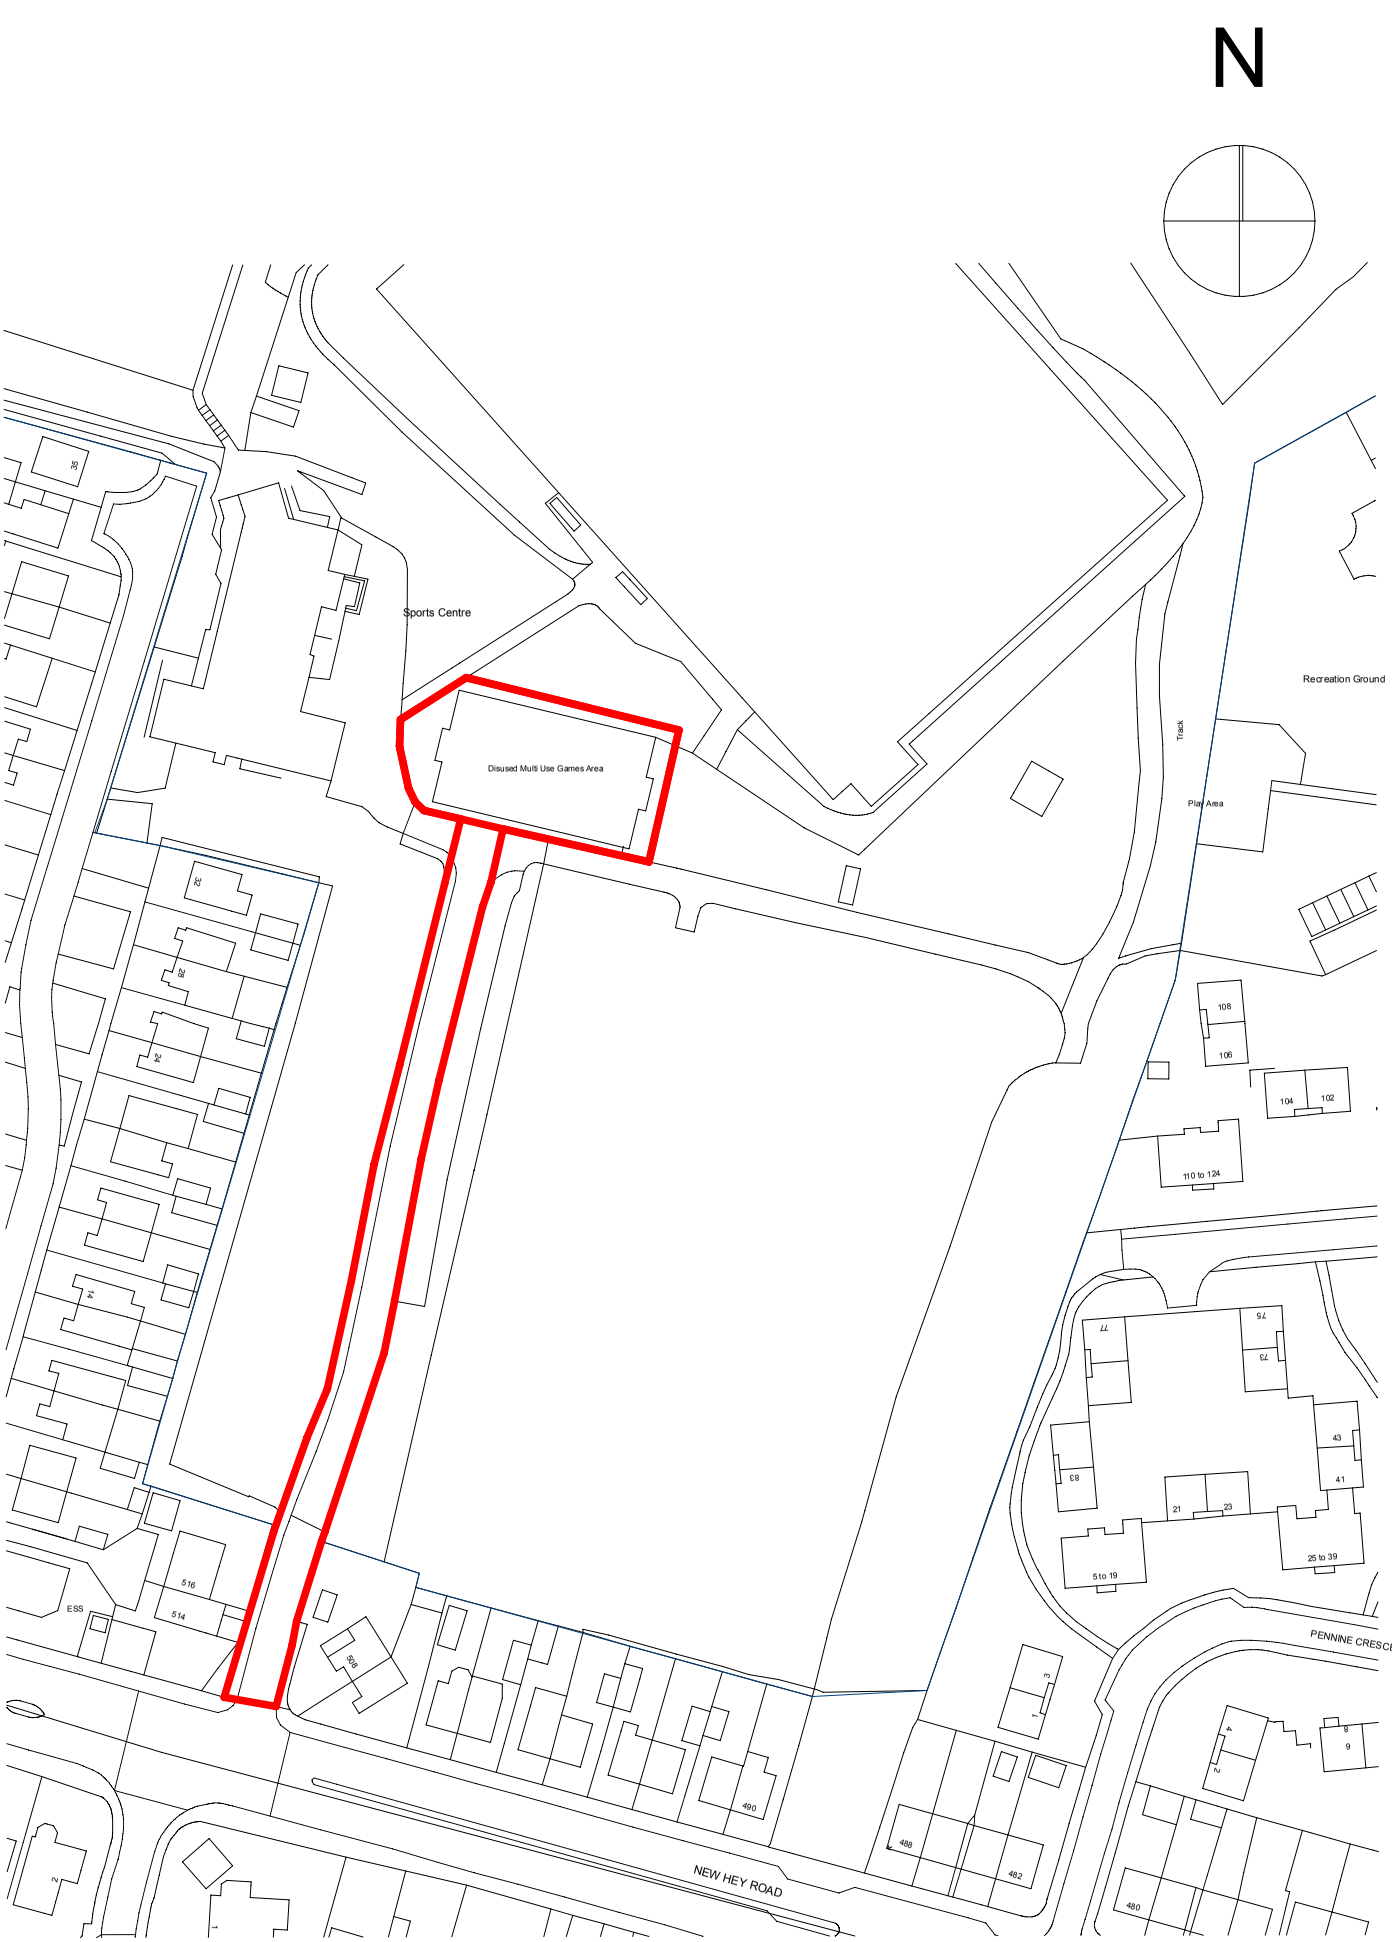

Mapping contents © Crown copyright and database rights 2025 Ordnance Survey 100035207

DZIGN HOUSE

Project
New training gymnasium and associated facilities for The Huddersfield Giants at Laund Hill Sports Complex, Laund Rd, New Hey Rd, Salendine Nook, Huddersfield HD3 3XF

Drawing Description
Site Location Plan

Scale
1:1250 @ A4

Client
Huddersfield Giants

Drawing No.
473-01

Date
Jan 25

Rev No.	Revision	Date

Drawing and design are copyright of Dzign House Architecture but unless specific comments in writing has been given, all dimensions, levels and specifications are to be checked on site by the contractor before any work is commenced or any materials are ordered, fabricated or delivered to site. Dzign House Architecture cannot be responsible for any errors or omissions in drawing, building regulations or other specifications if they are based on information provided by others. Dzign House Architecture cannot be responsible for any discrepancies in dimensions, levels or