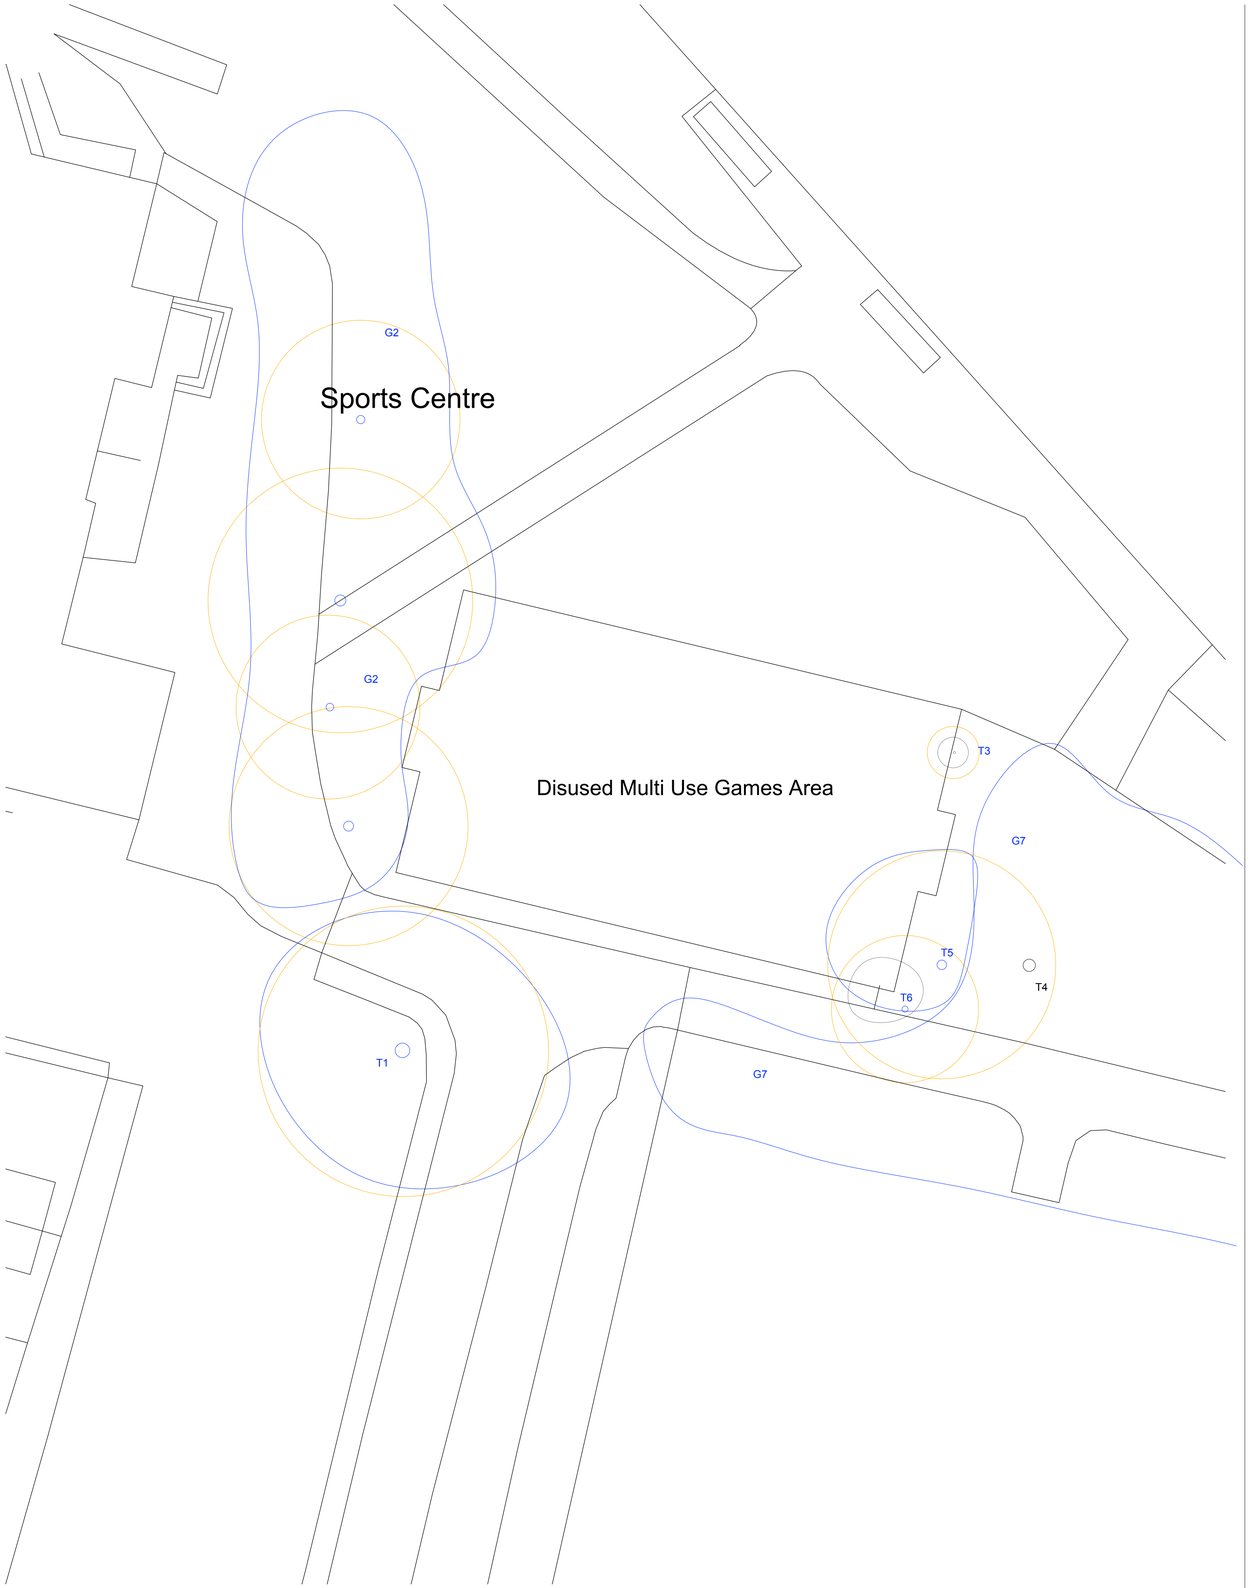


Existing Trees Site Plan

LEGEND

Temporary Tree Protection Fencing

BS5837 category B tree stem

BS5837 category B tree / group canopy extent

BS5837 category C tree stem

BS5837 category C tree / group canopy extent

Root Protection Area extent



Proposed Trees Site Plan

New training gymnasium and associated facilities for The Huddersfield Giants at
Laund Hill Sports Complex, Laund Rd,
New Hey Rd, Salendine Nook, Huddersfield HD3 3XF

Trees Site Plans

1:200 @ A1

Huddersfield Giants

Christopher Payne
Arboriculture Consultant
07943 691364
drchrispayne@hotmail.com

04 May 2025
Revision 0