



|                                  |                                                                 |           |                  |
|----------------------------------|-----------------------------------------------------------------|-----------|------------------|
| Issue Purpose : Full Application |                                                                 |           |                  |
| Project                          | Proposed single storey rear extension and change of use to flat | Date      | 20-01-2025       |
|                                  |                                                                 | Scale     | 1:100, 250 @ A3  |
| Address                          | 42 Daisy Hill, Dewsbury, WF13 1LF                               | Ex and pr |                  |
|                                  |                                                                 | D.N.      | 2025 - 420H - 03 |

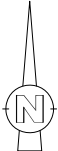


KEY


1. RENDER WALLING
2. UPVC GLAZED WINDOWS AND DOOR
3. OBSCURE GLAZING

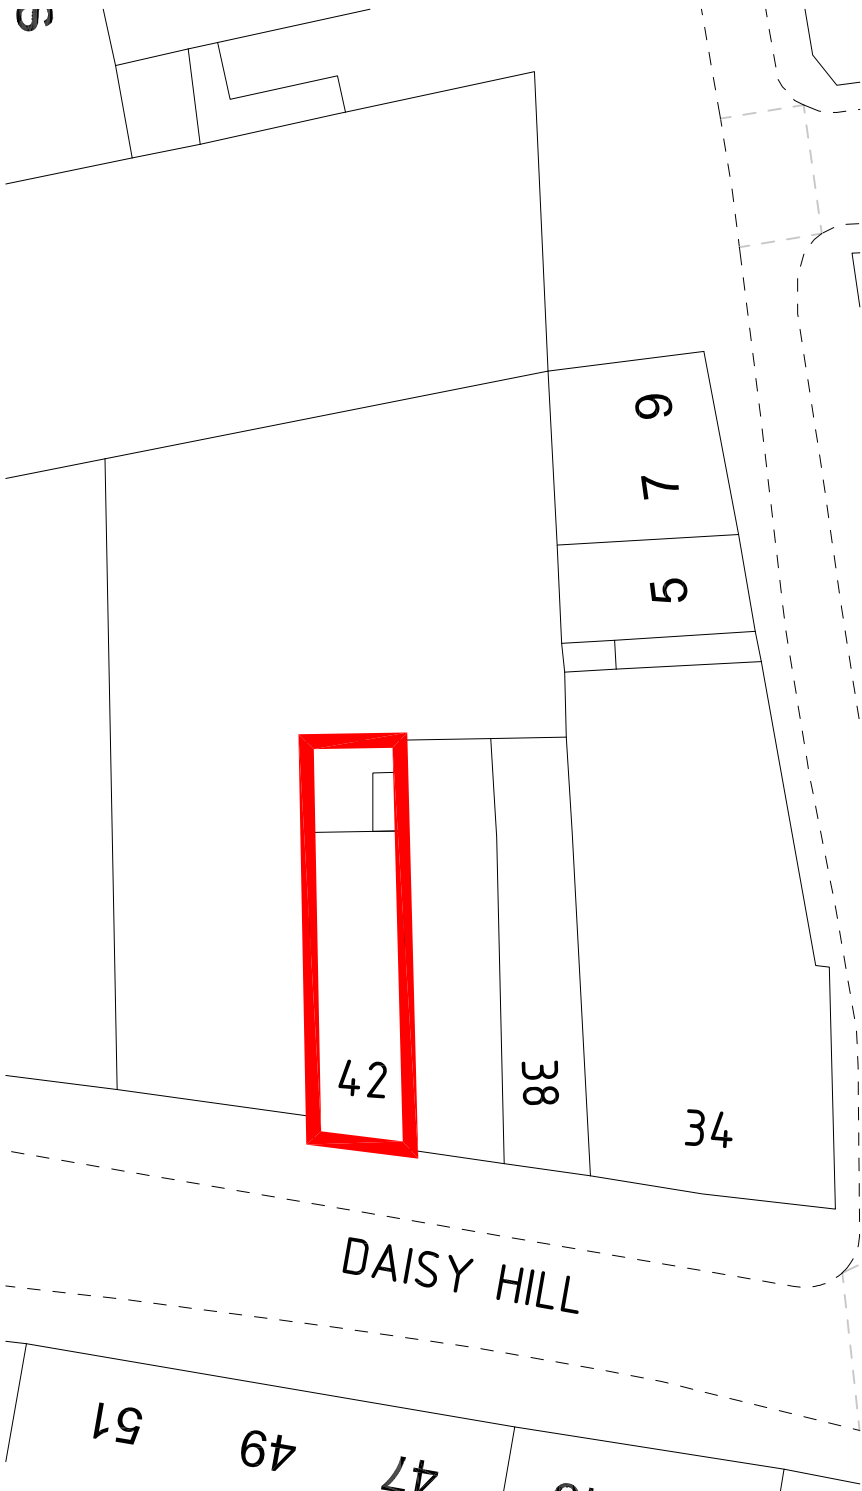


EXISTING SITE PLAN

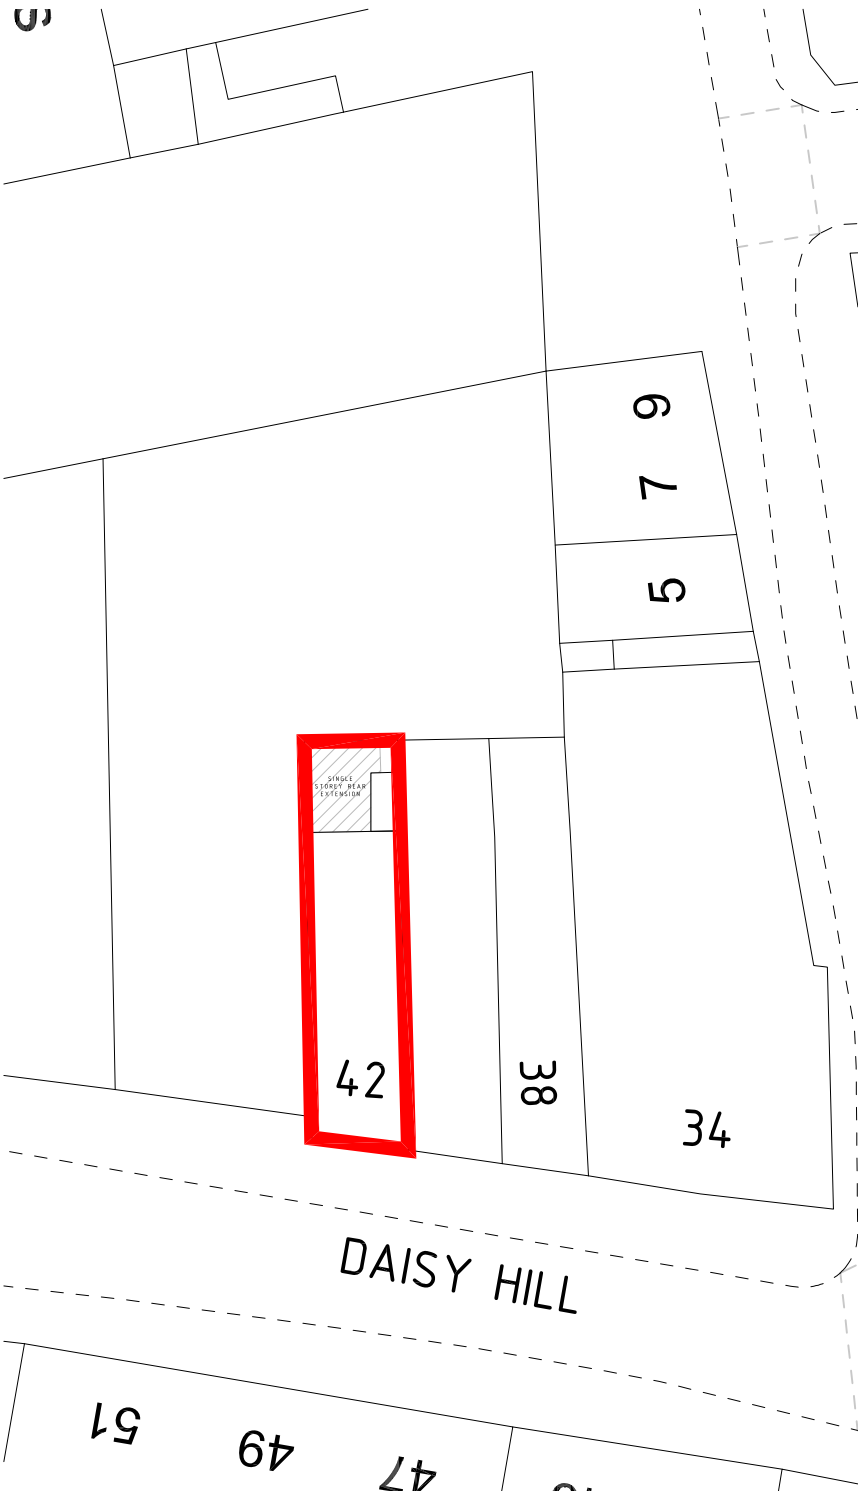

PROPOSED SITE PLAN

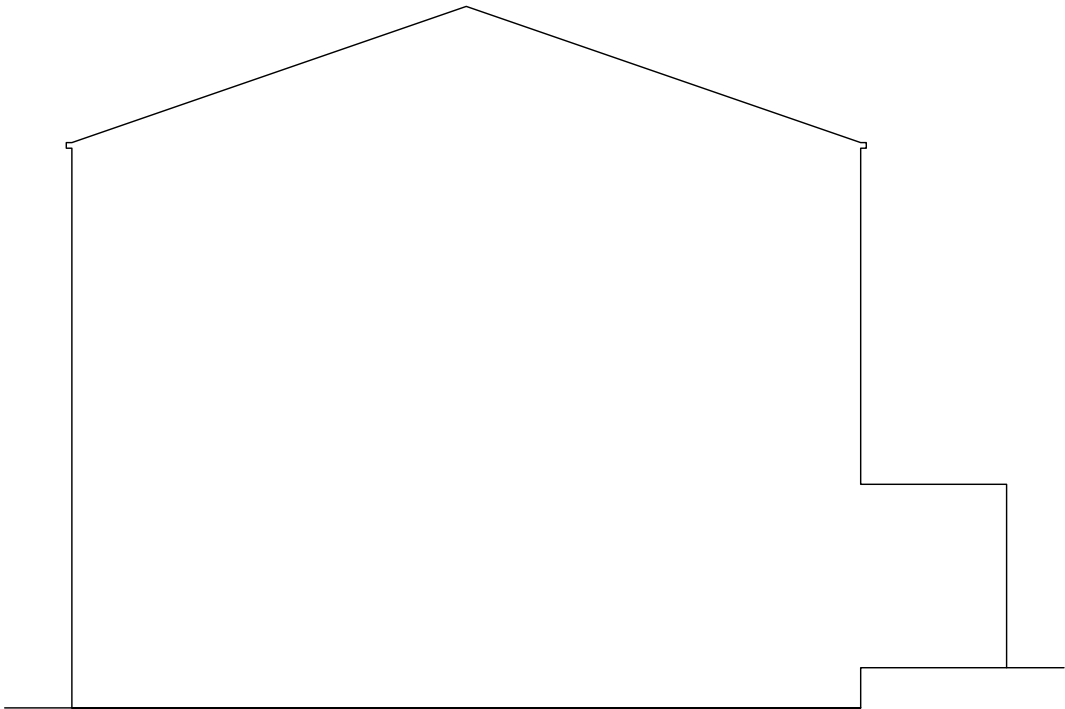

EXISTING OTHER SIDE ELEVATION

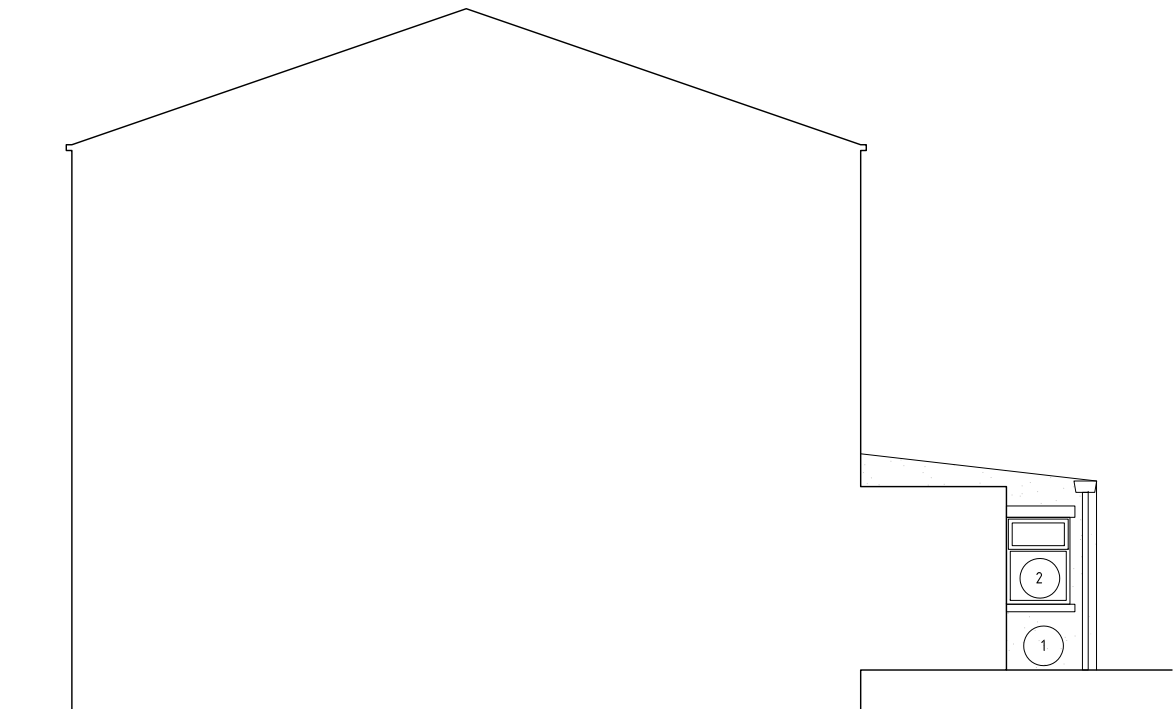

PROPOSED OTHER SIDE ELEVATION