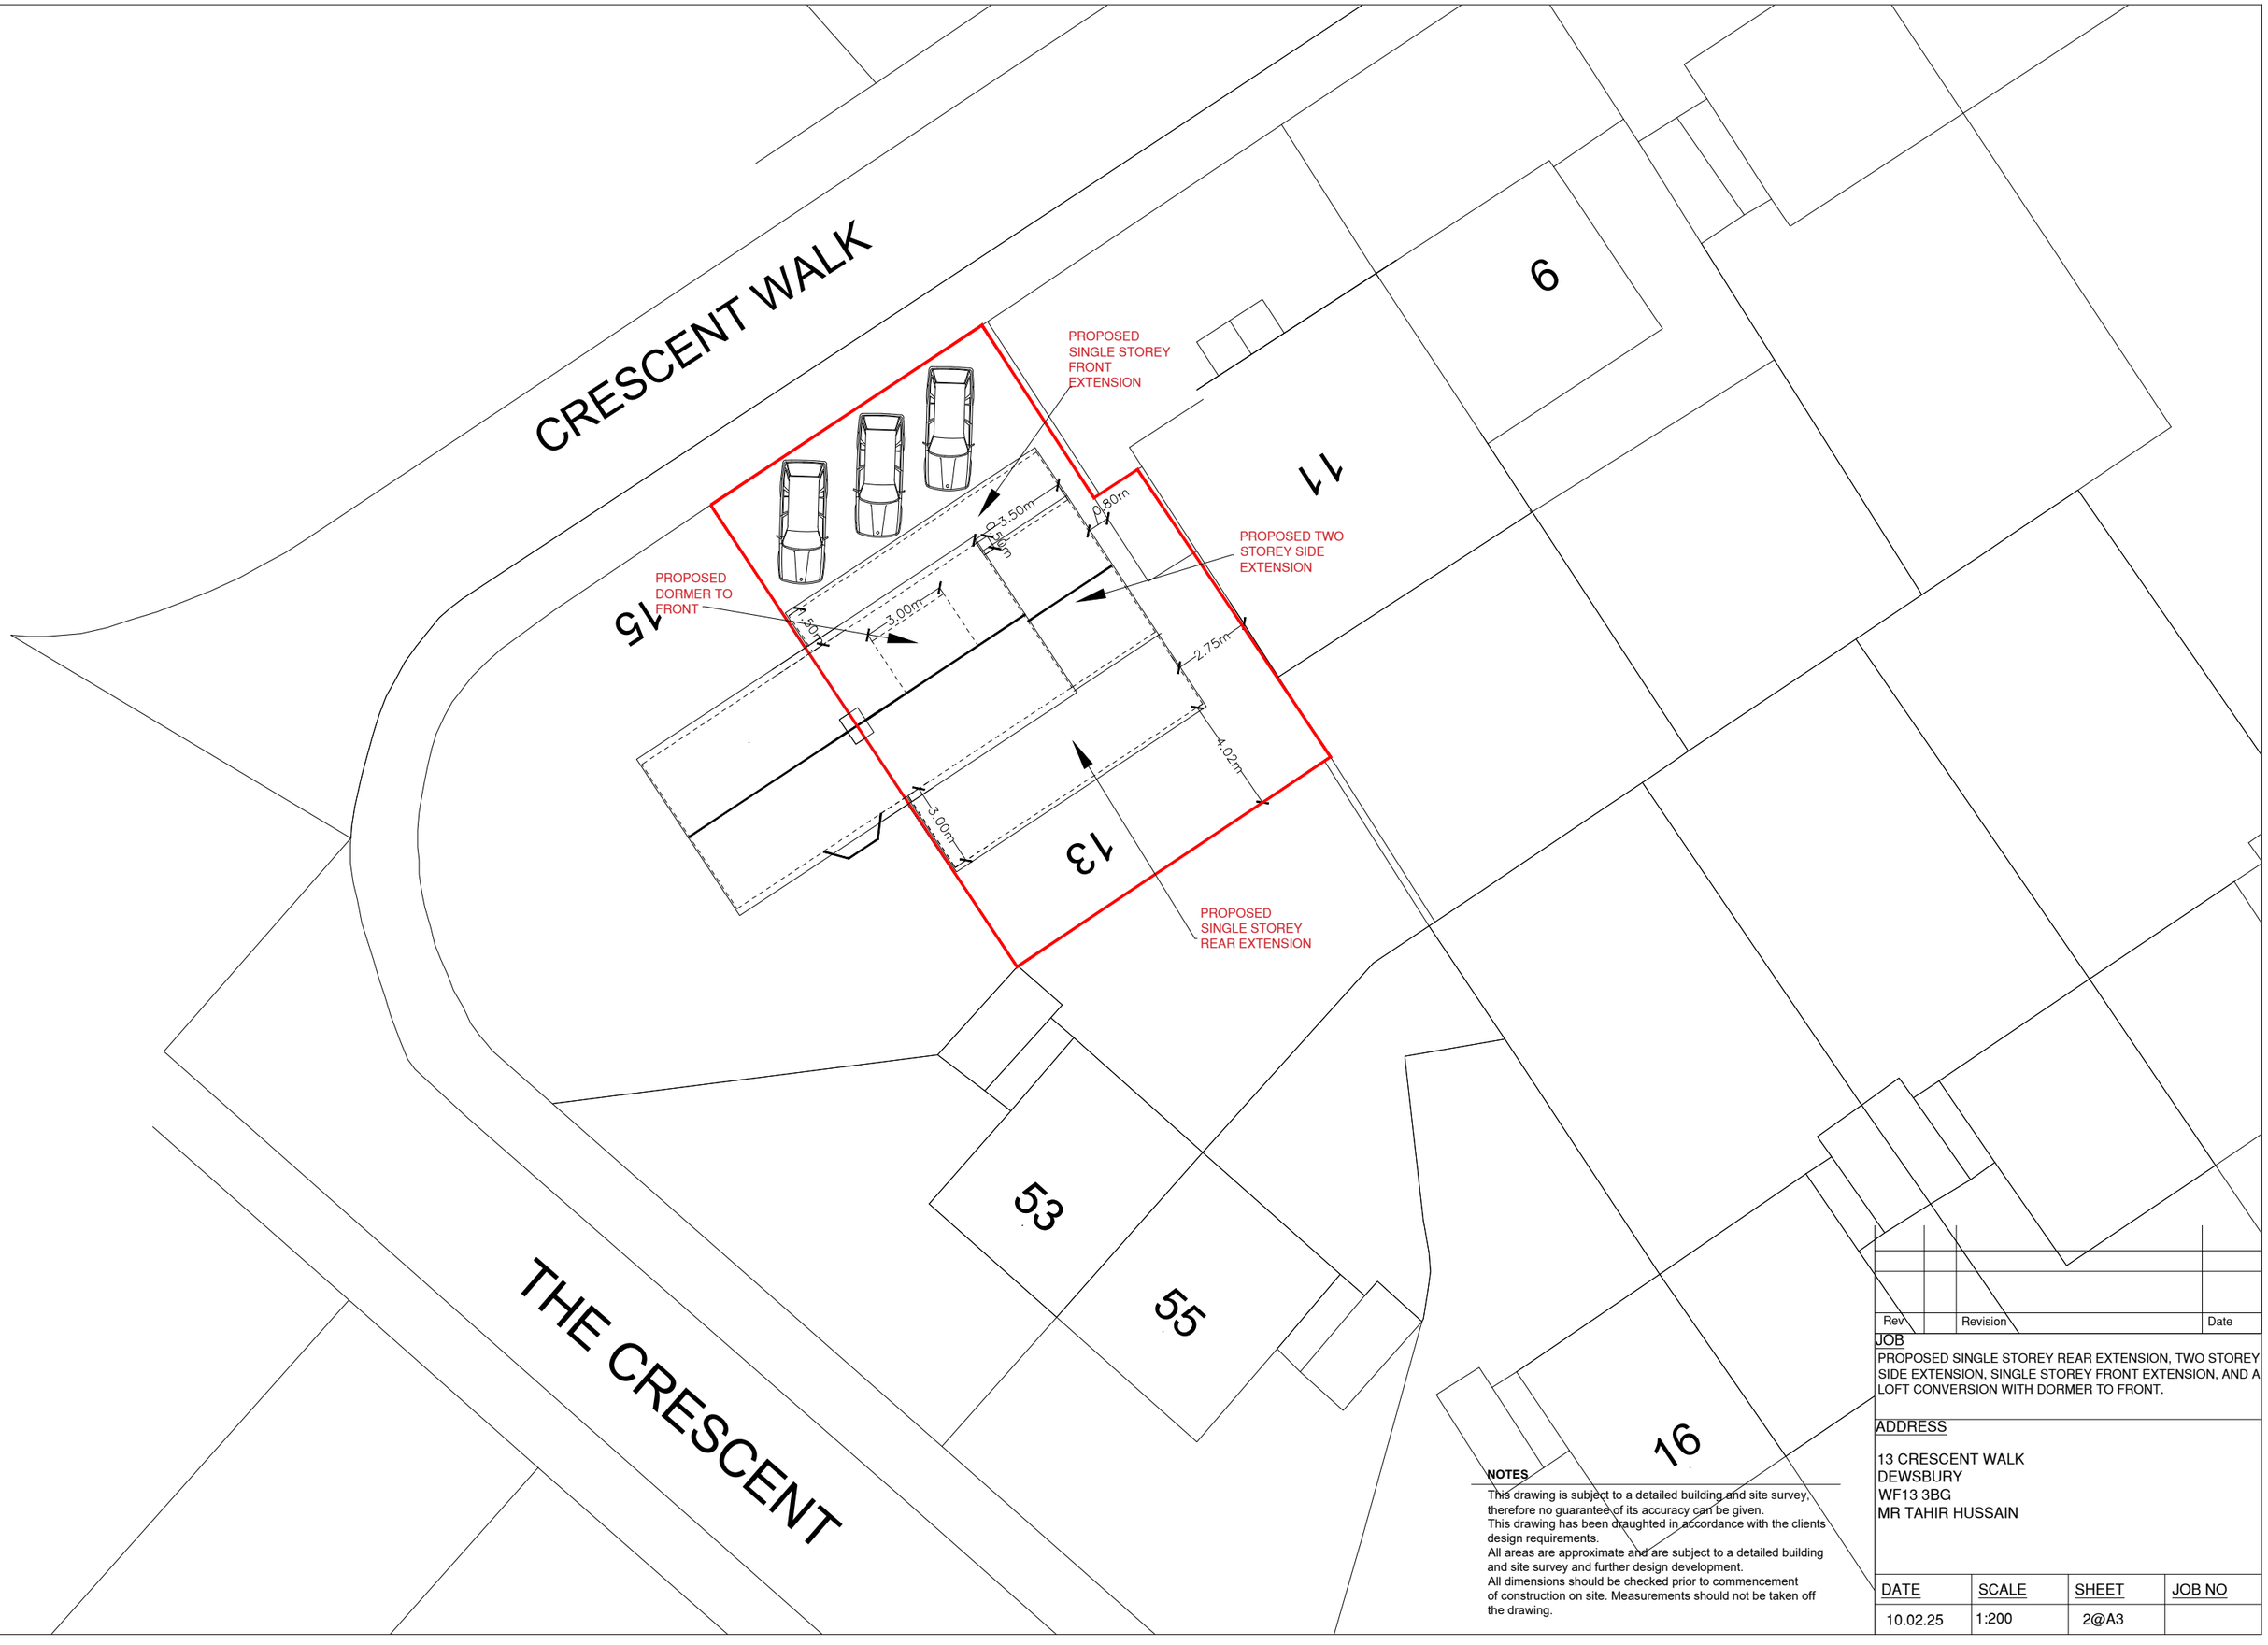


NOTES

This drawing is subject to a detailed building and site survey, therefore no guarantee of its accuracy can be given.
This drawing has been draughted in accordance with the clients design requirements.
All areas are approximate and are subject to a detailed building and site survey and further design development.
All dimensions should be checked prior to commencement of construction on site. Measurements should not be taken off the drawing.

Rev	Revision	Date

JOB

PROPOSED SINGLE STOREY REAR EXTENSION, TWO STOREY SIDE EXTENSION, SINGLE STOREY FRONT EXTENSION, AND A LOFT CONVERSION WITH DORMER TO FRONT.

ADDRESS

13 CRESCENT WALK
DEWSBURY
WF13 3BG
MR TAHIR HUSSAIN

DATE	SCALE	SHEET	JOB NO
10.02.25	1:200	2@A3	