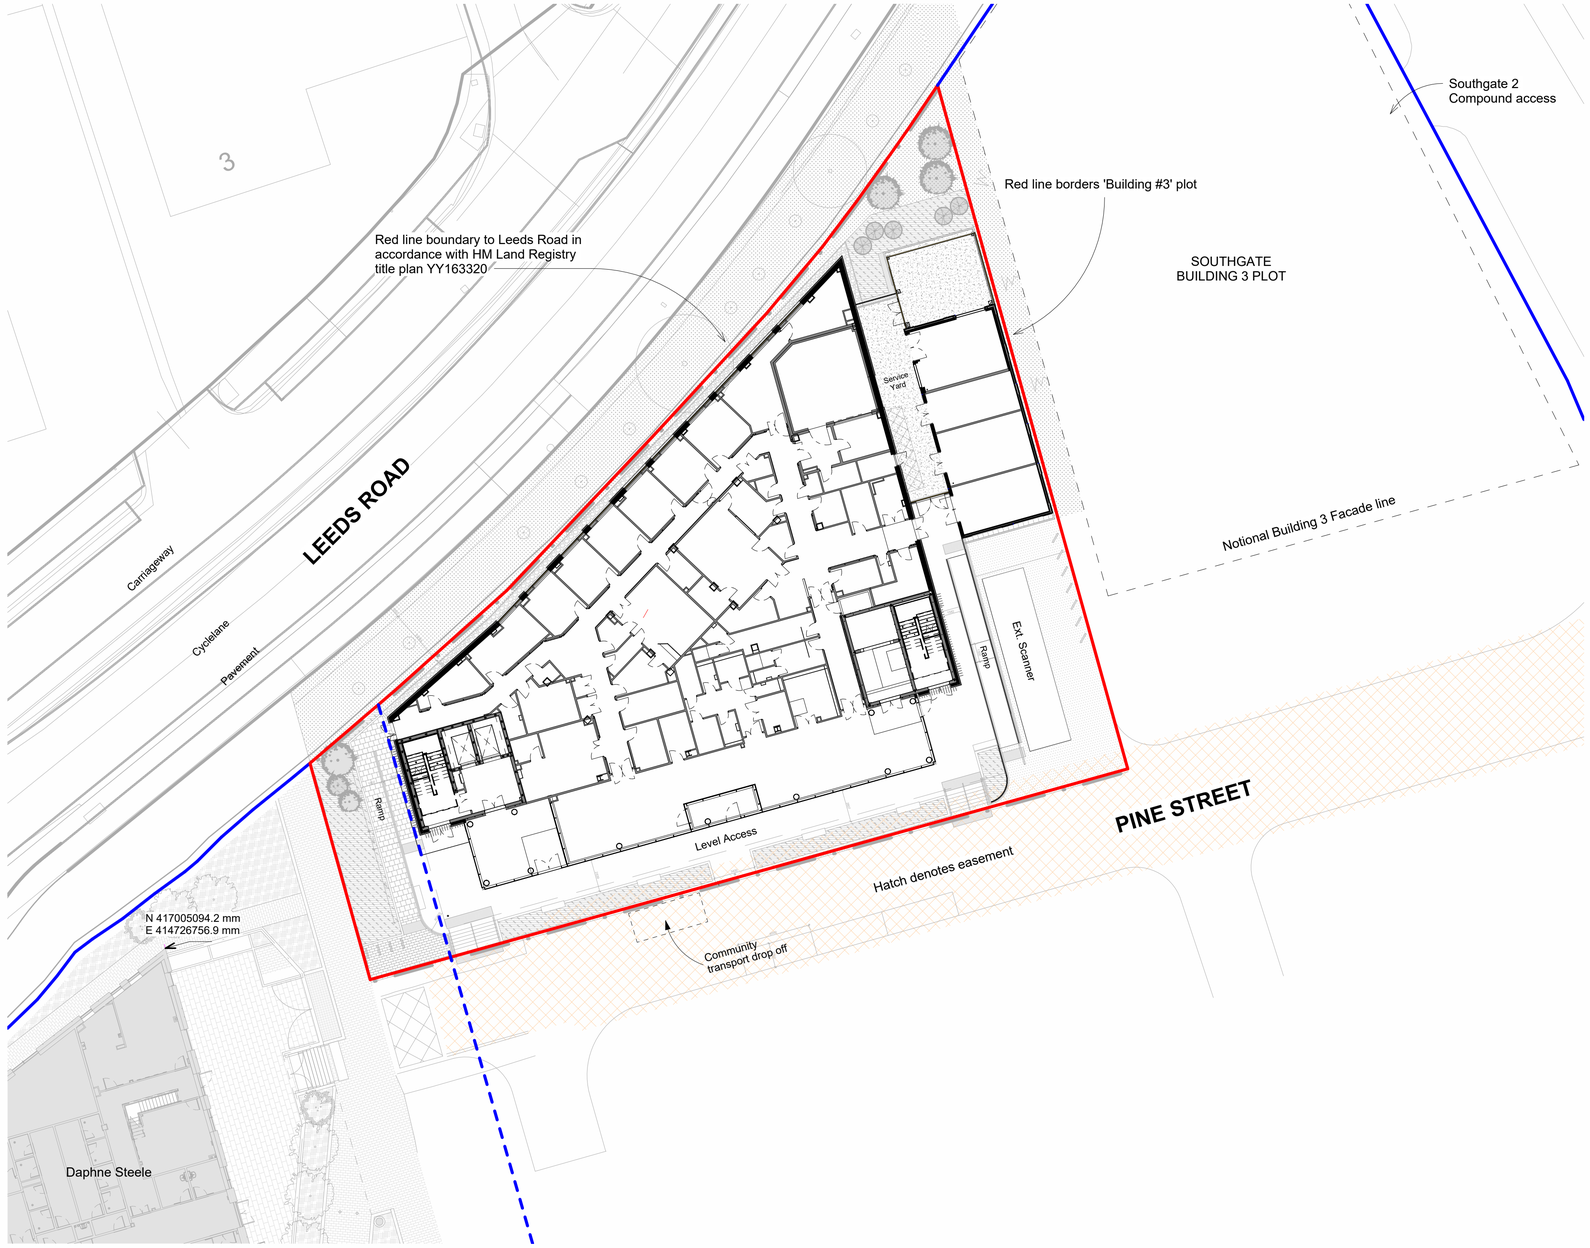

Site Plan - Masterplan Context

1 : 250

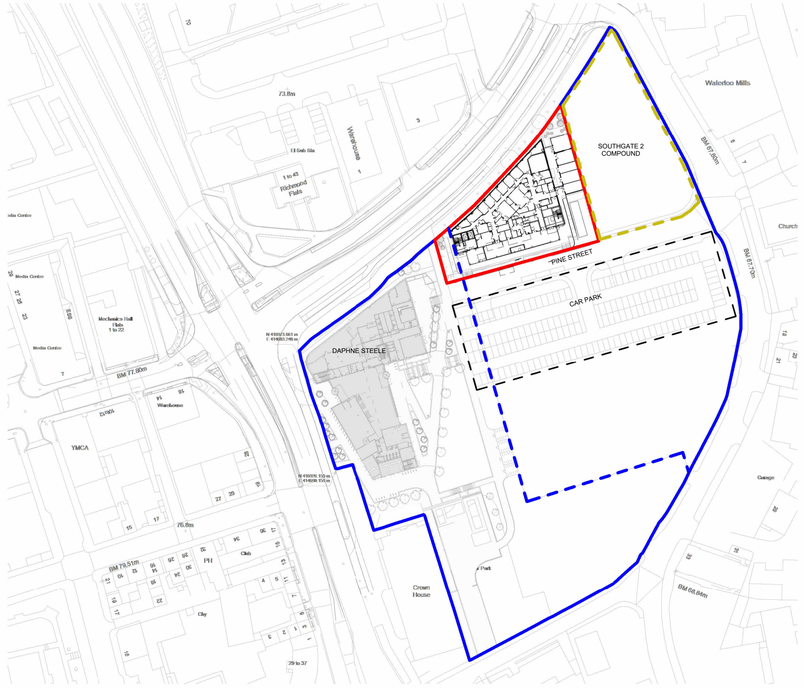

Site Location Plan

1 : 1250

- Site Boundary Line
- Daphne Steele Boundary Line
- Southgate #2 Boundary Line
- Masterplan Underlay
- Compound Area
- Existing Infrastructure
- Diverted Infrastructure
- Infrastructure Easement

Masterplan Legend

Rev	Description	Date	Dr by	App by
P5	Updated for planning	11.02.25	WH	RH
P4	Planning Update	26.07.24	WH	RH
P3	Planning update	17.05.24	WH	RH
P2	Planning Update	20.11.23	JE	RH
P1	Planning Issue	30.10.23	WH	RH

original by	date created	approved by
Author	08/03/23	Approver

AHR Architects Ltd
5th Floor
55 Princess Street
Manchester
M2 4EW
United Kingdom

T +44(0)161 8287900
E manchester@ahr.co.uk
www.ahr.co.uk

client name
UoH

project
Southgate #2

drawing
Planning - Site Location Plan

computer file
\\10.32.1.11\DEM_Profiles_Folder_redirection\wilt.hom\Documents\Revit Files\Local Files\Revit 2024\SG2-AHR-B2-ZZ-M3-A-00001_wilt.hom.rvt

plot date

project number	scale	
2023.00229.000	As indicated@A1	
drawing number	**rev**	**issue status**
SG2-AHR-B2-00-DR-A-08500	P5	S1

This drawing is to be read in conjunction with all related drawings. All dimensions must be checked and verified on site before commencing any work or producing shop drawings. The originator should be notified immediately of any discrepancy.
This drawing is copyright and remains the property of AHR.