EXTERNAL SCOPE

REMOVE THE FOLLOWING EXISTING:

- 1x FASCIA SIGN
- 1x PROJECTING SIGN
- 1x CAR PARK SIGN
- 1x SUSPENDED POSTER & SURROUND
- 1x ETCHED WINDOW PANE

ALLOW TO REINSTATE NEW GLASS MATERIAL WHERE ETCHED GLASS IS REMOVED. NEW MATERIAL TO BE INSTALLED TO MATCH THE ORIGINAL COLOUR, TRANSPARENCY, AND SEALANT DETAIL.

INFILL ALL HOLES LEFT BY REMOVAL OF SIGNAGE TO MATCH MATERIAL AS REQUIRED. FINISH TO MATCH COLOUR, TEXTURE, GROUT, GEOLOGY, FINISH AND PATTERN OF EXISTING MATERIALS

REFER TO GROUND FLOOR PLAN FOR GENERAL SCOPE

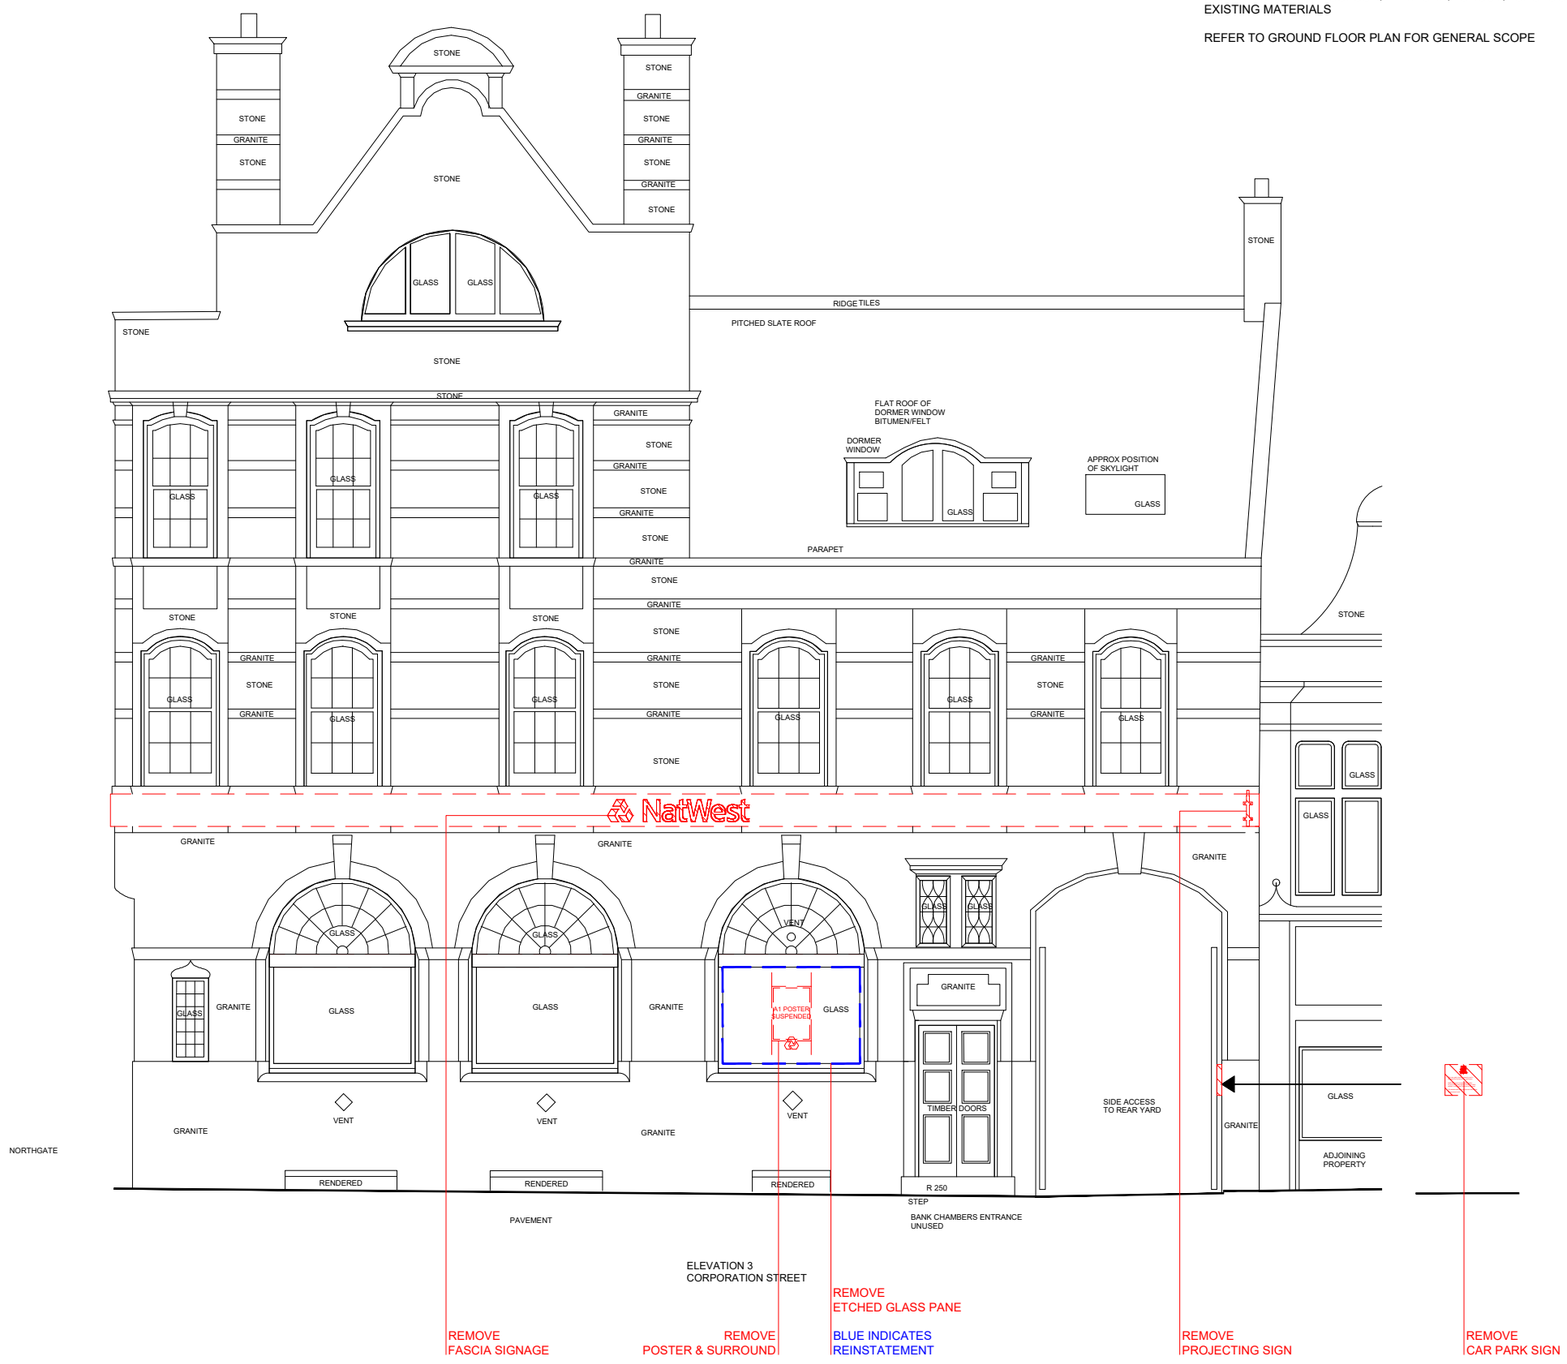

0 0.5 1 1.5 2 2.5m 5m

This drawing is the copyright and property of NatWest Group plc.
It must not be copied or published without written consent.
Only scale from this drawing for planning consent purposes.

Architecture

Lewis & Hickey Ltd
1 St. Bernard's Row
Edinburgh, EH4 1HW
0131 343 6222
edinburgh@lewishickey.com

Edinburgh | Guildford | London | Manchester | Nottingham

KEY

- REMOVALS
- DOWNTAKINGS / REMOVALS
- REINSTATEMENTS

rev	date	description	drawn	checked

NatWest Group

address
NW DEWSBURY
2 NORTHGATE, DEWSBURY
WEST YORKSHIRE
WF13 1EA

ref no. 10693
sortcode 523029

description
ELEVATION 3
AS EXISTING
CLOSURE

status

IPMS1 -
sqm -
IPMS2 -
sqm -

scale 1:50
paper size A1
scale 1:100
paper size A3
drn KL date 07/02/25
chk PD date 13/02/25
brand

nw drawing number E7827-EX-E3
rev. ----