


Do Not Scale

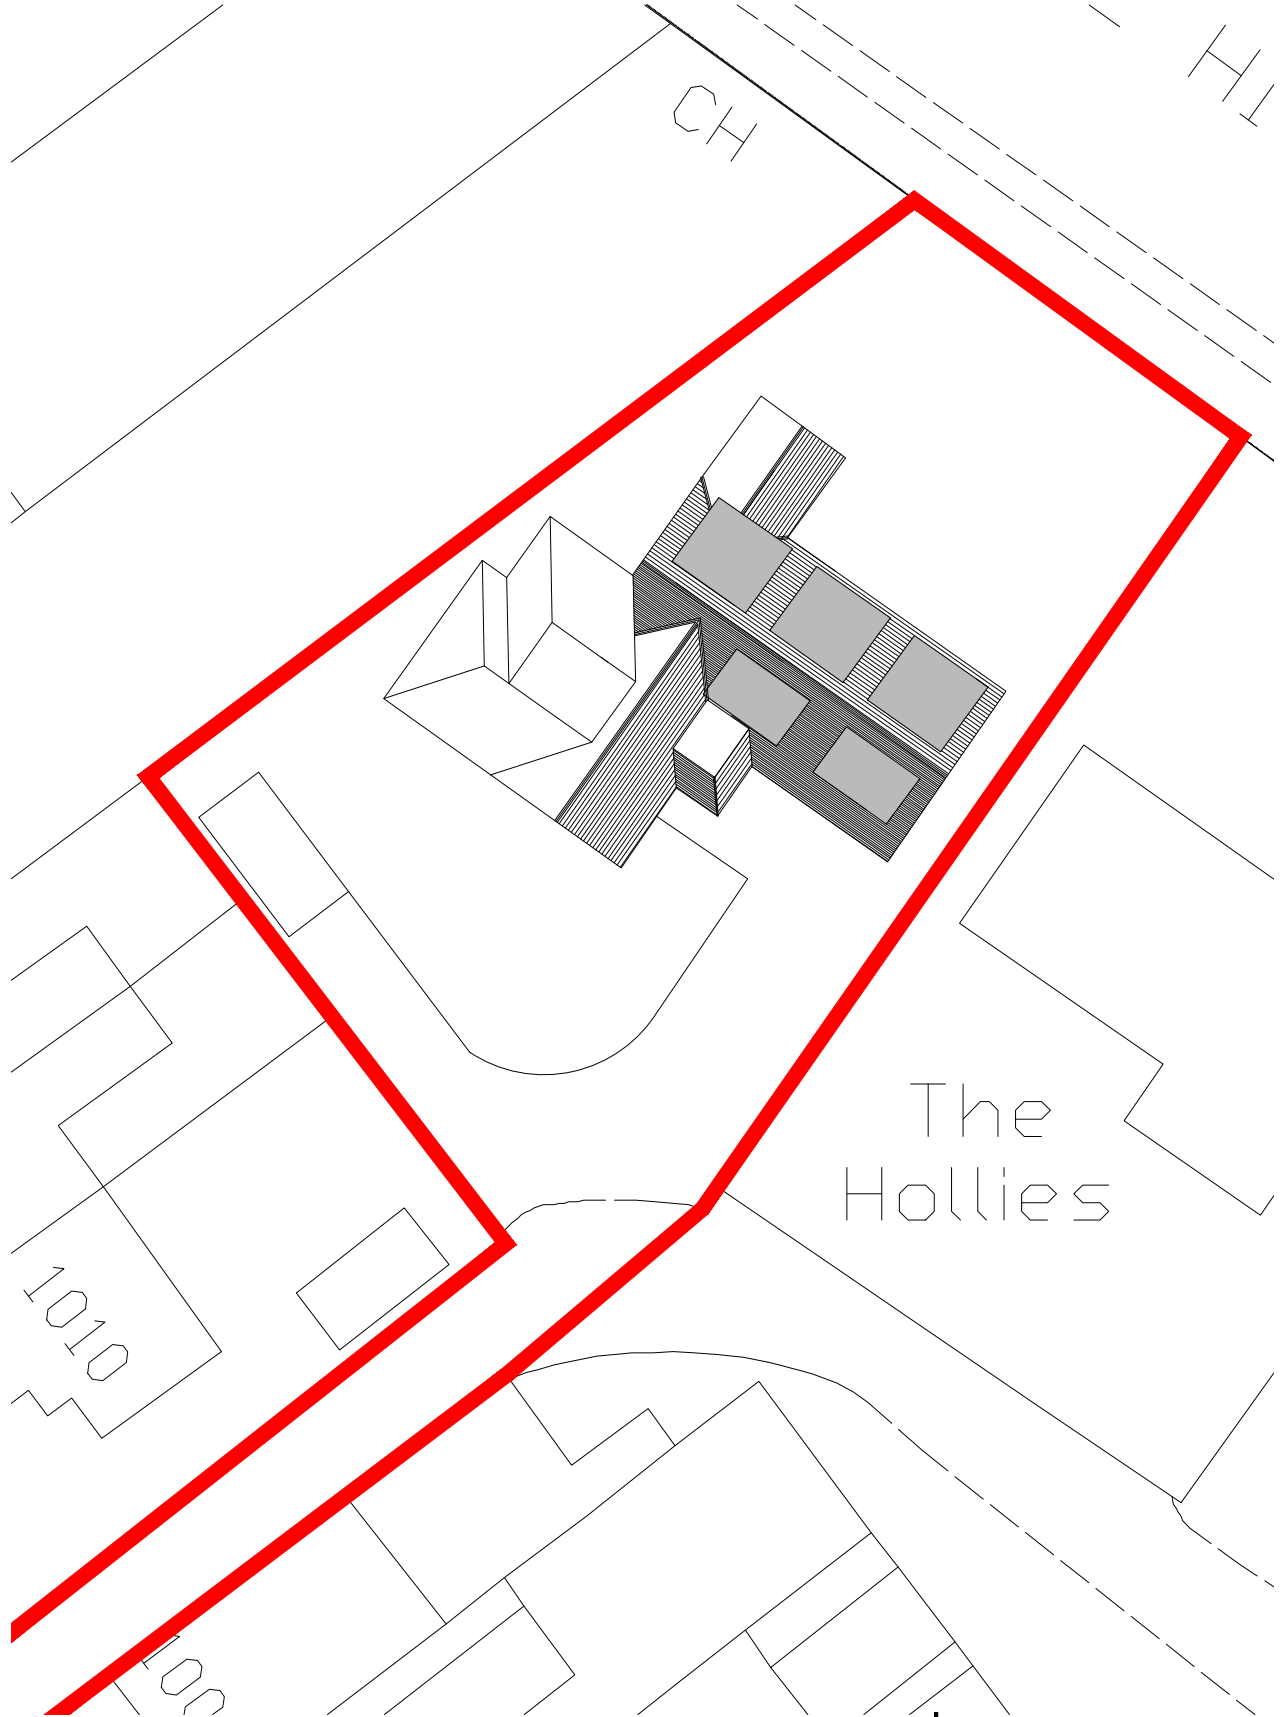

Job Title
1008C BRADFORD ROAD
BD4 6PB

Drawing Title
PROPOSED SITE BLOCK PLAN

02/25	INFORMATION	P2
Date	Revision	Ref
Scale	Job No.	
1:250	P240205	
Drn.	Date	Drg No.
FMC	05/24	005
Chkd.	Date	