

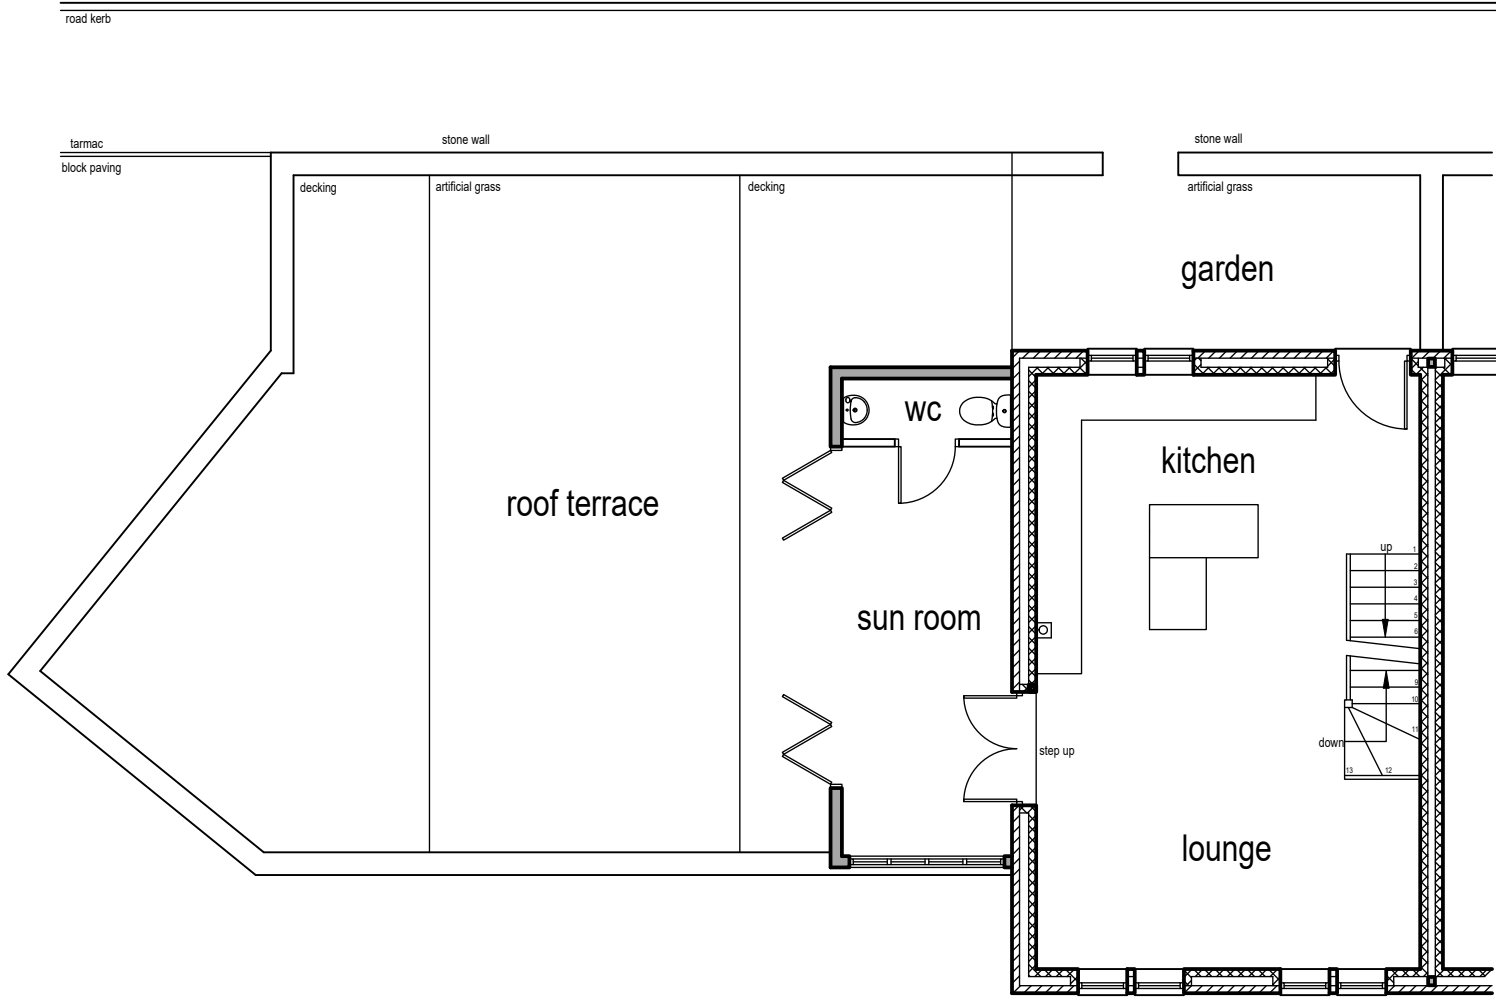



Notes:  
1. Setting out to be the responsibility of contractor.  
2. Contractor to pay particular attention to pitch of roof and headroom at stairs.  
3. Any discrepancies to be reported to Colne Valley Design.

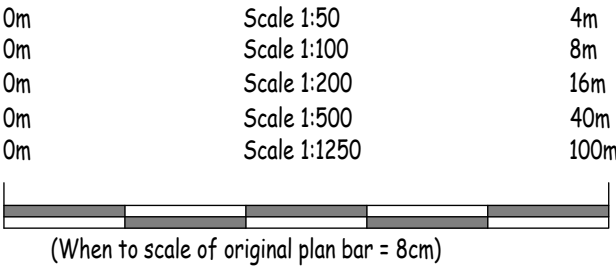

Existing ground floor layout (1:100)

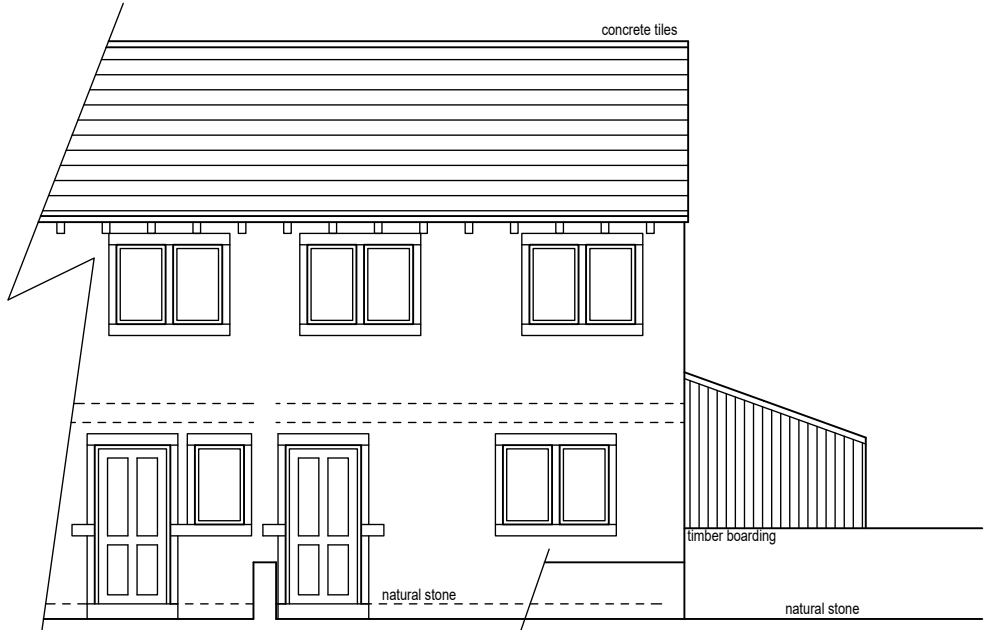


Existing front/north west facing elevation (1:100)

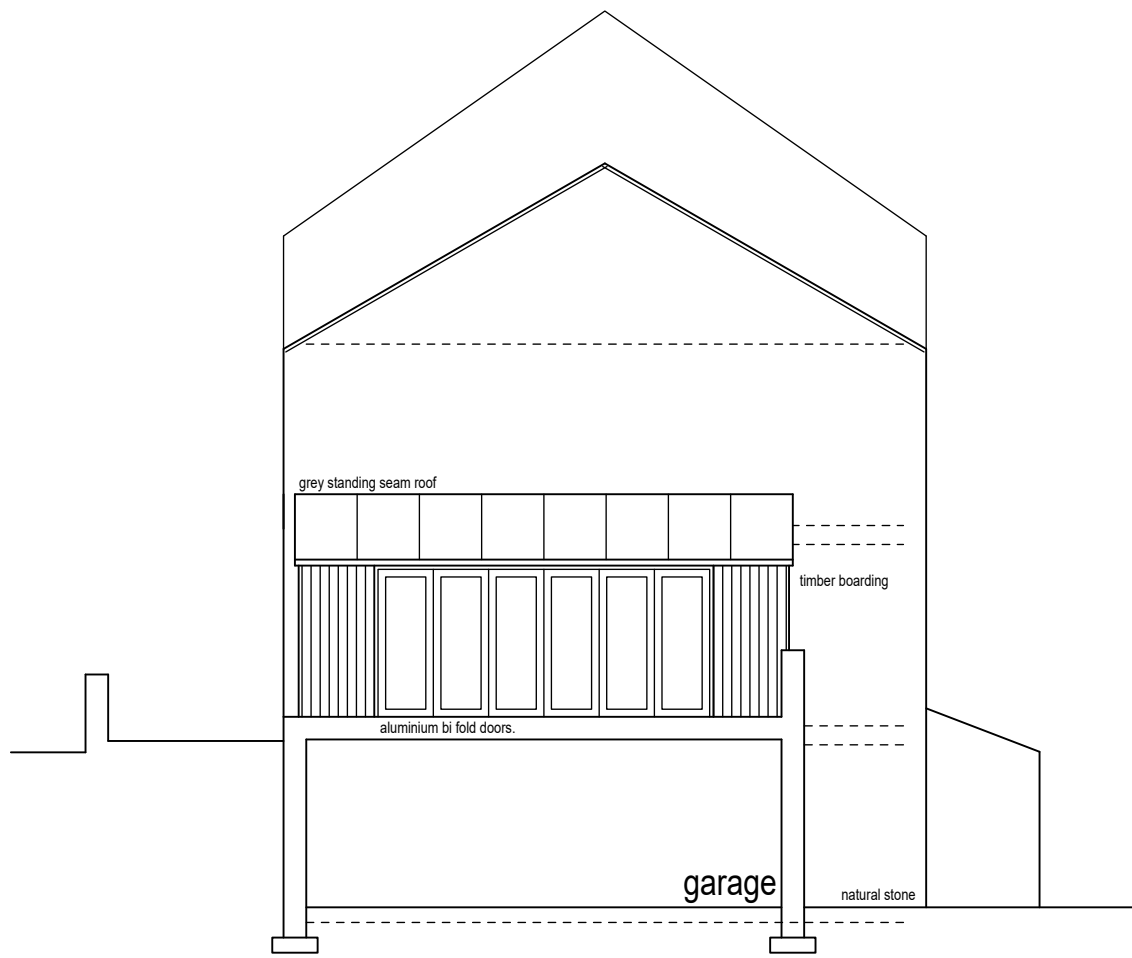

Existing side/south west facing elevation (1:100)




Existing rear/south east facing elevation (1:100)

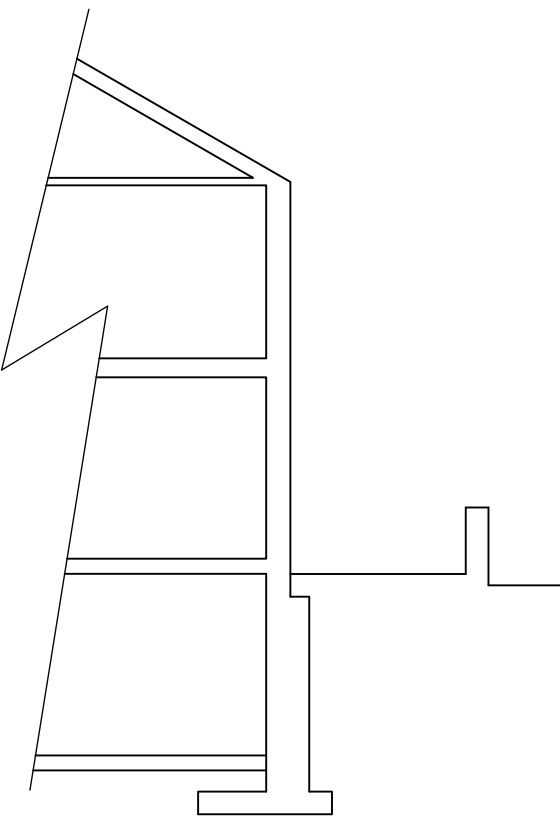


Existing sectional elevation (1:100)




Proposed front/north west facing elevation (1:100)

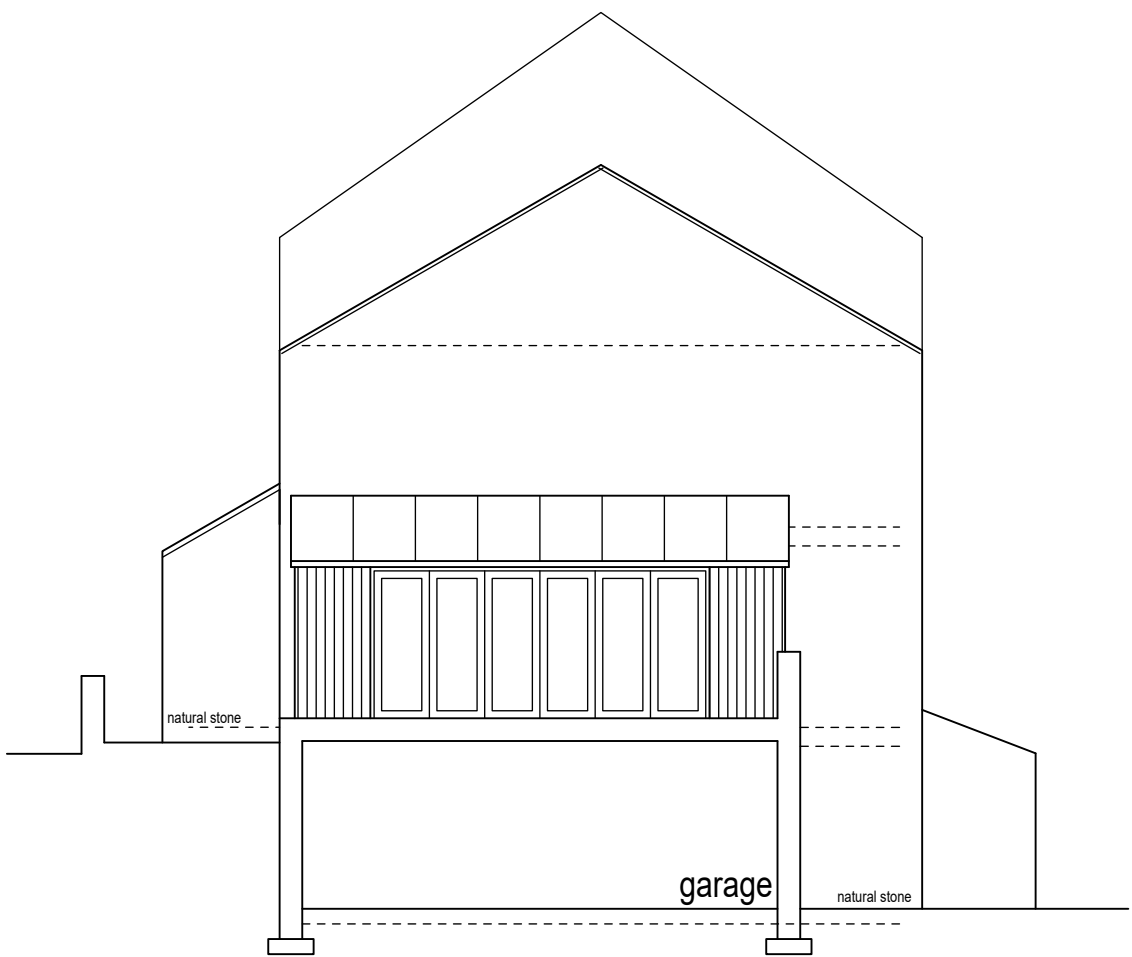


Proposed side/south west facing elevation (1:100)

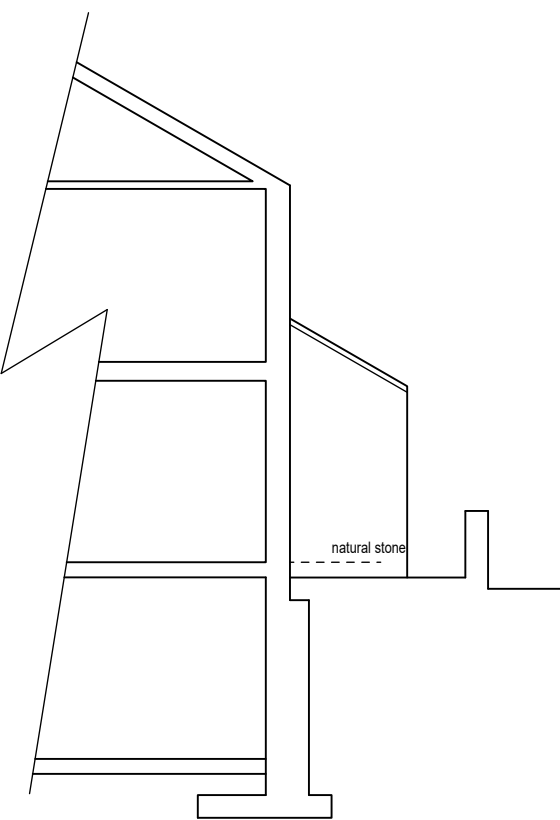


Proposed sectional elevation (1:100)

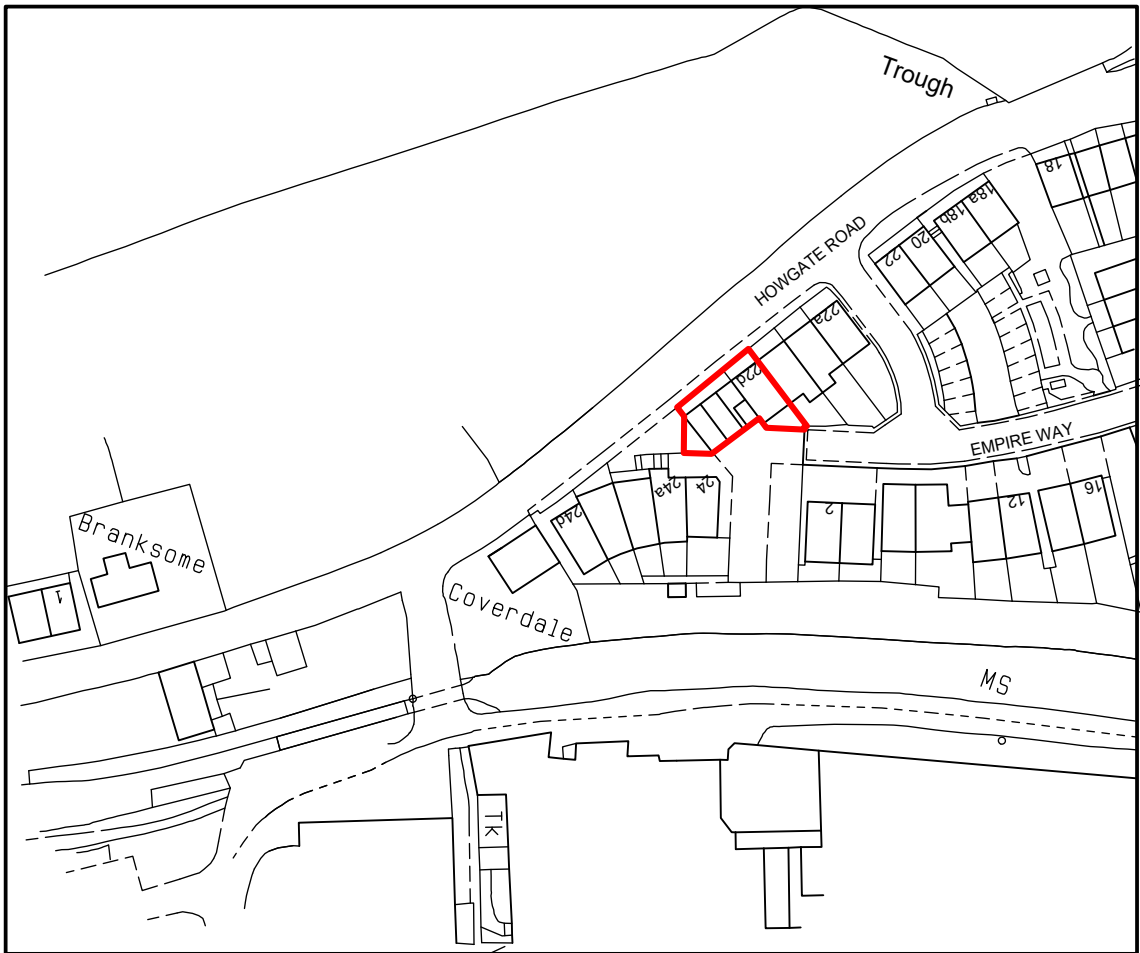

Location plan (1:1250)

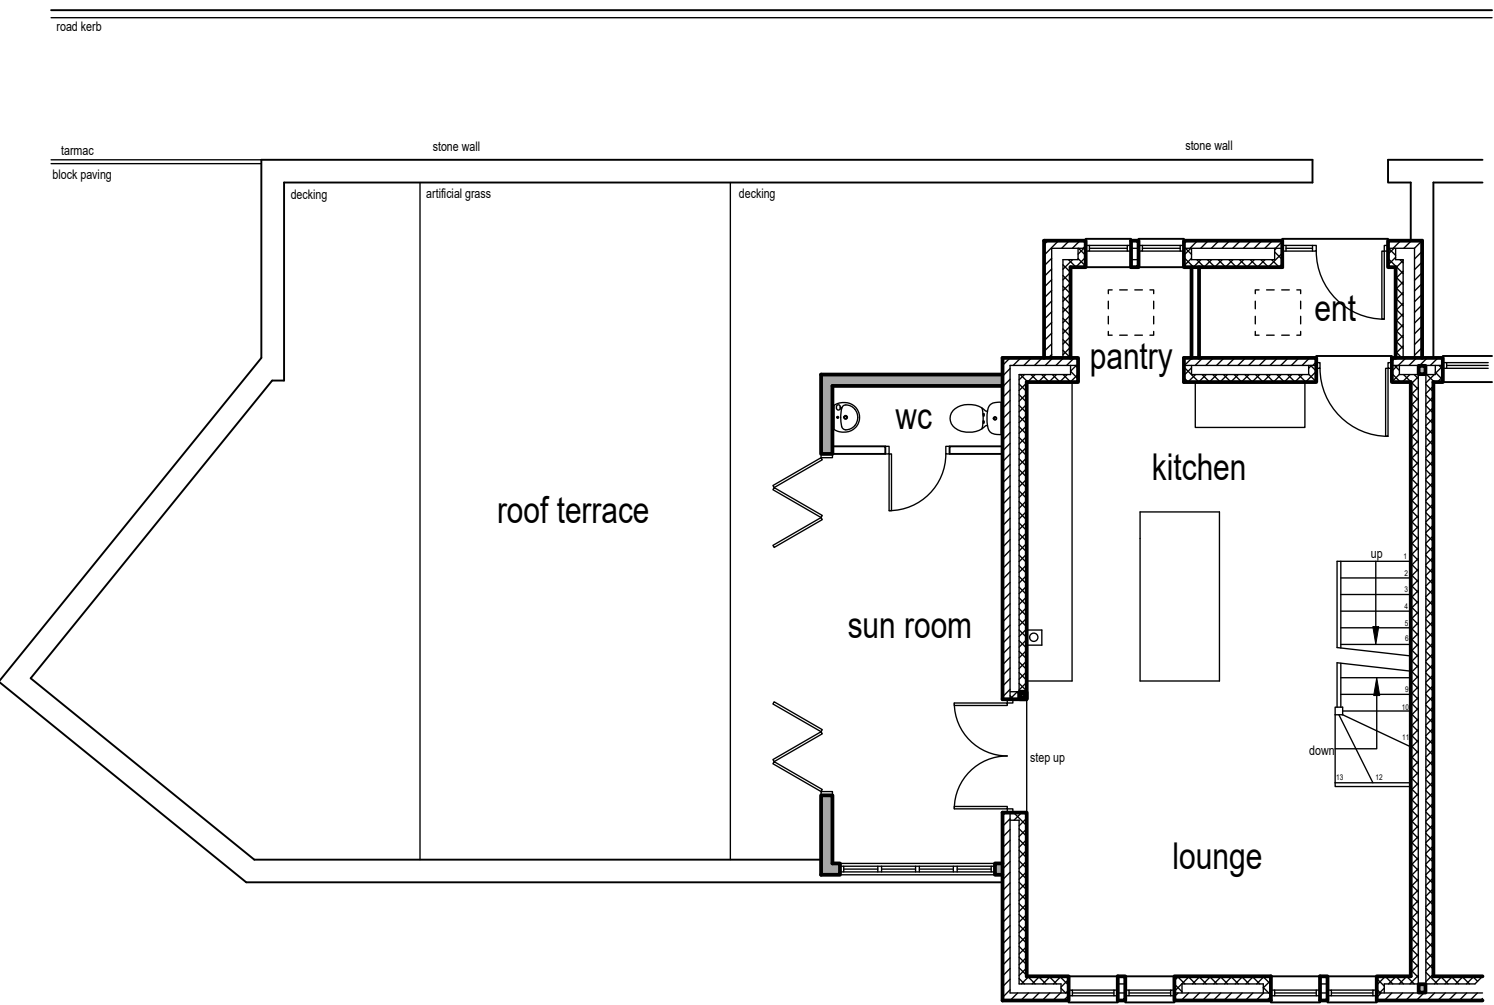

Proposed ground floor layout (1:100)

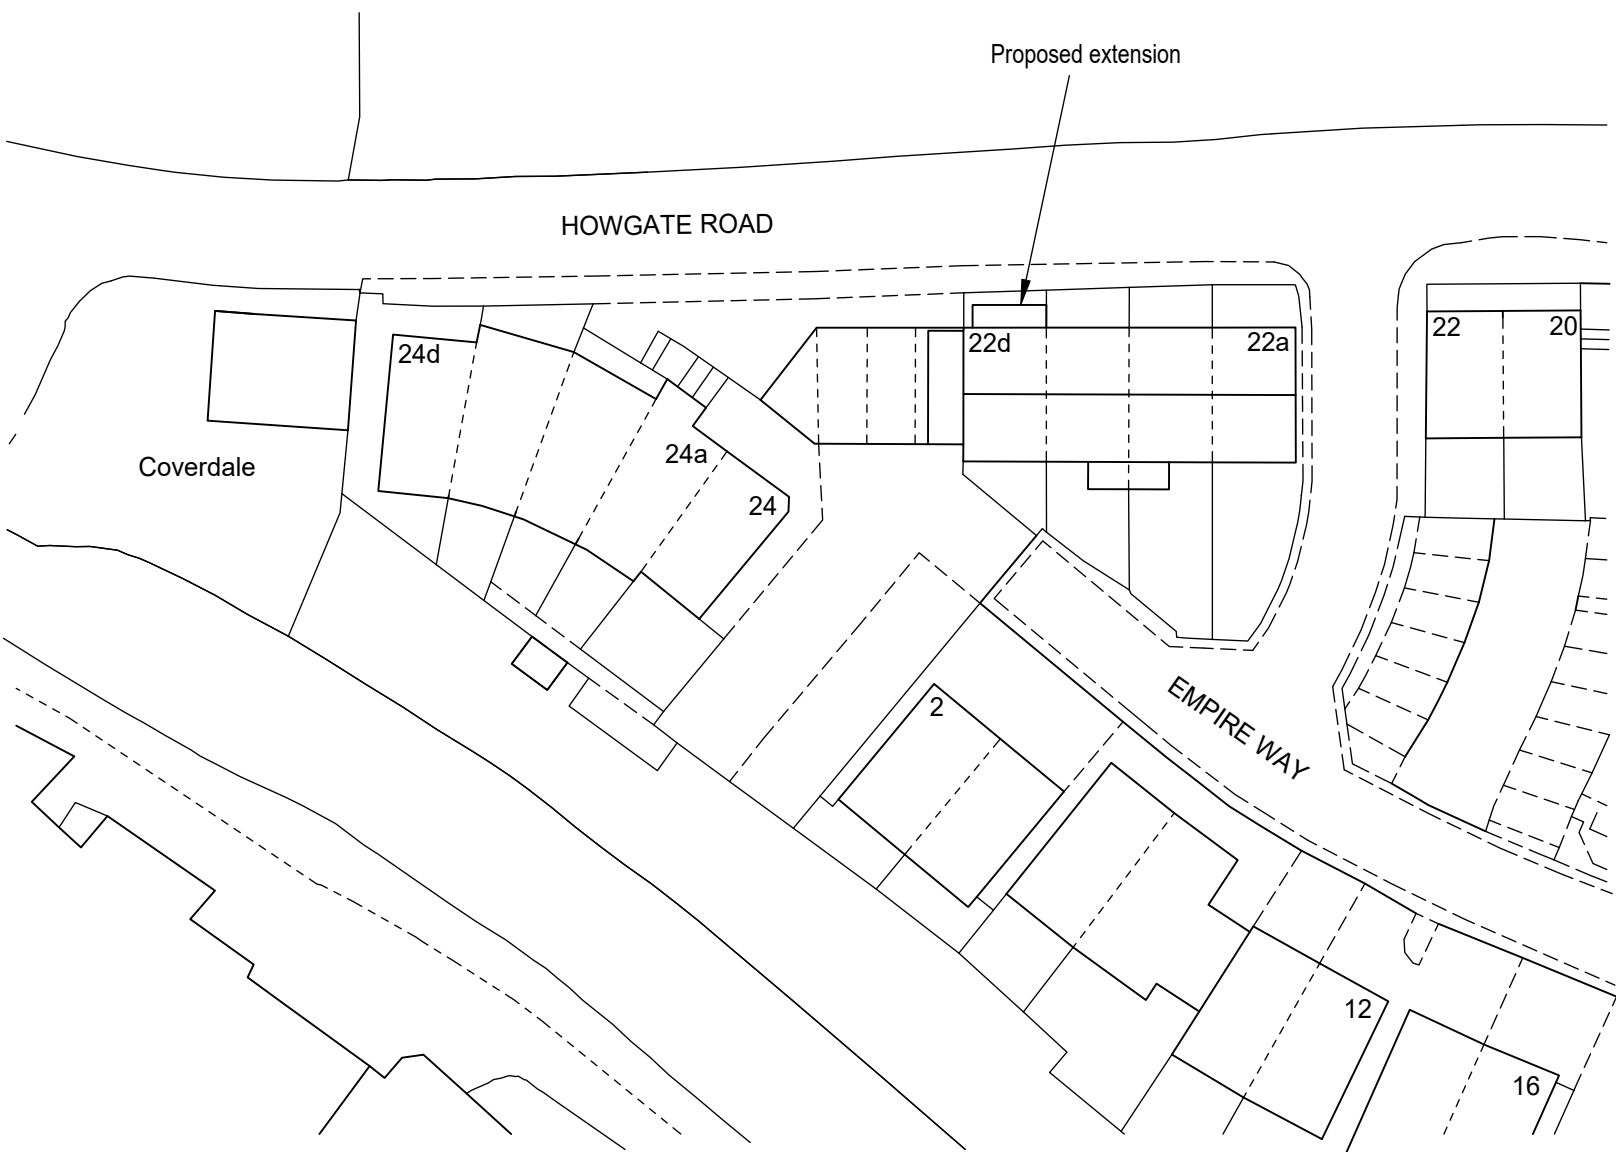

Block plan (1:500)



Rev C 19/02/2025 Amended in readiness for planning resubmission.  
Rev B 25/09/2024 Amended following comments from planning officer.  
Rev A 11/05/2024 Finalised prior to planning submission.



Colne Valley Design  
8 Meadow Lane  
Slaithwaite  
Huddersfield HD7 5EX

Tel: 01484 842097  
Mobile: 07867 803312  
E-mail: mitchell@sbhomes.co.uk

Proprietor: S.A. Mitchell (ACIOB)

Project  
Proposed extension.

For  
Mr & Mrs A Schofield.

Address  
22 D Howgate Road  
Slaithwaite  
HD7 5AY.

Title  
Layouts and elevations.

Job No.  
22 J 21.

Drawing number  
10 C.

Date  
March 2024.