


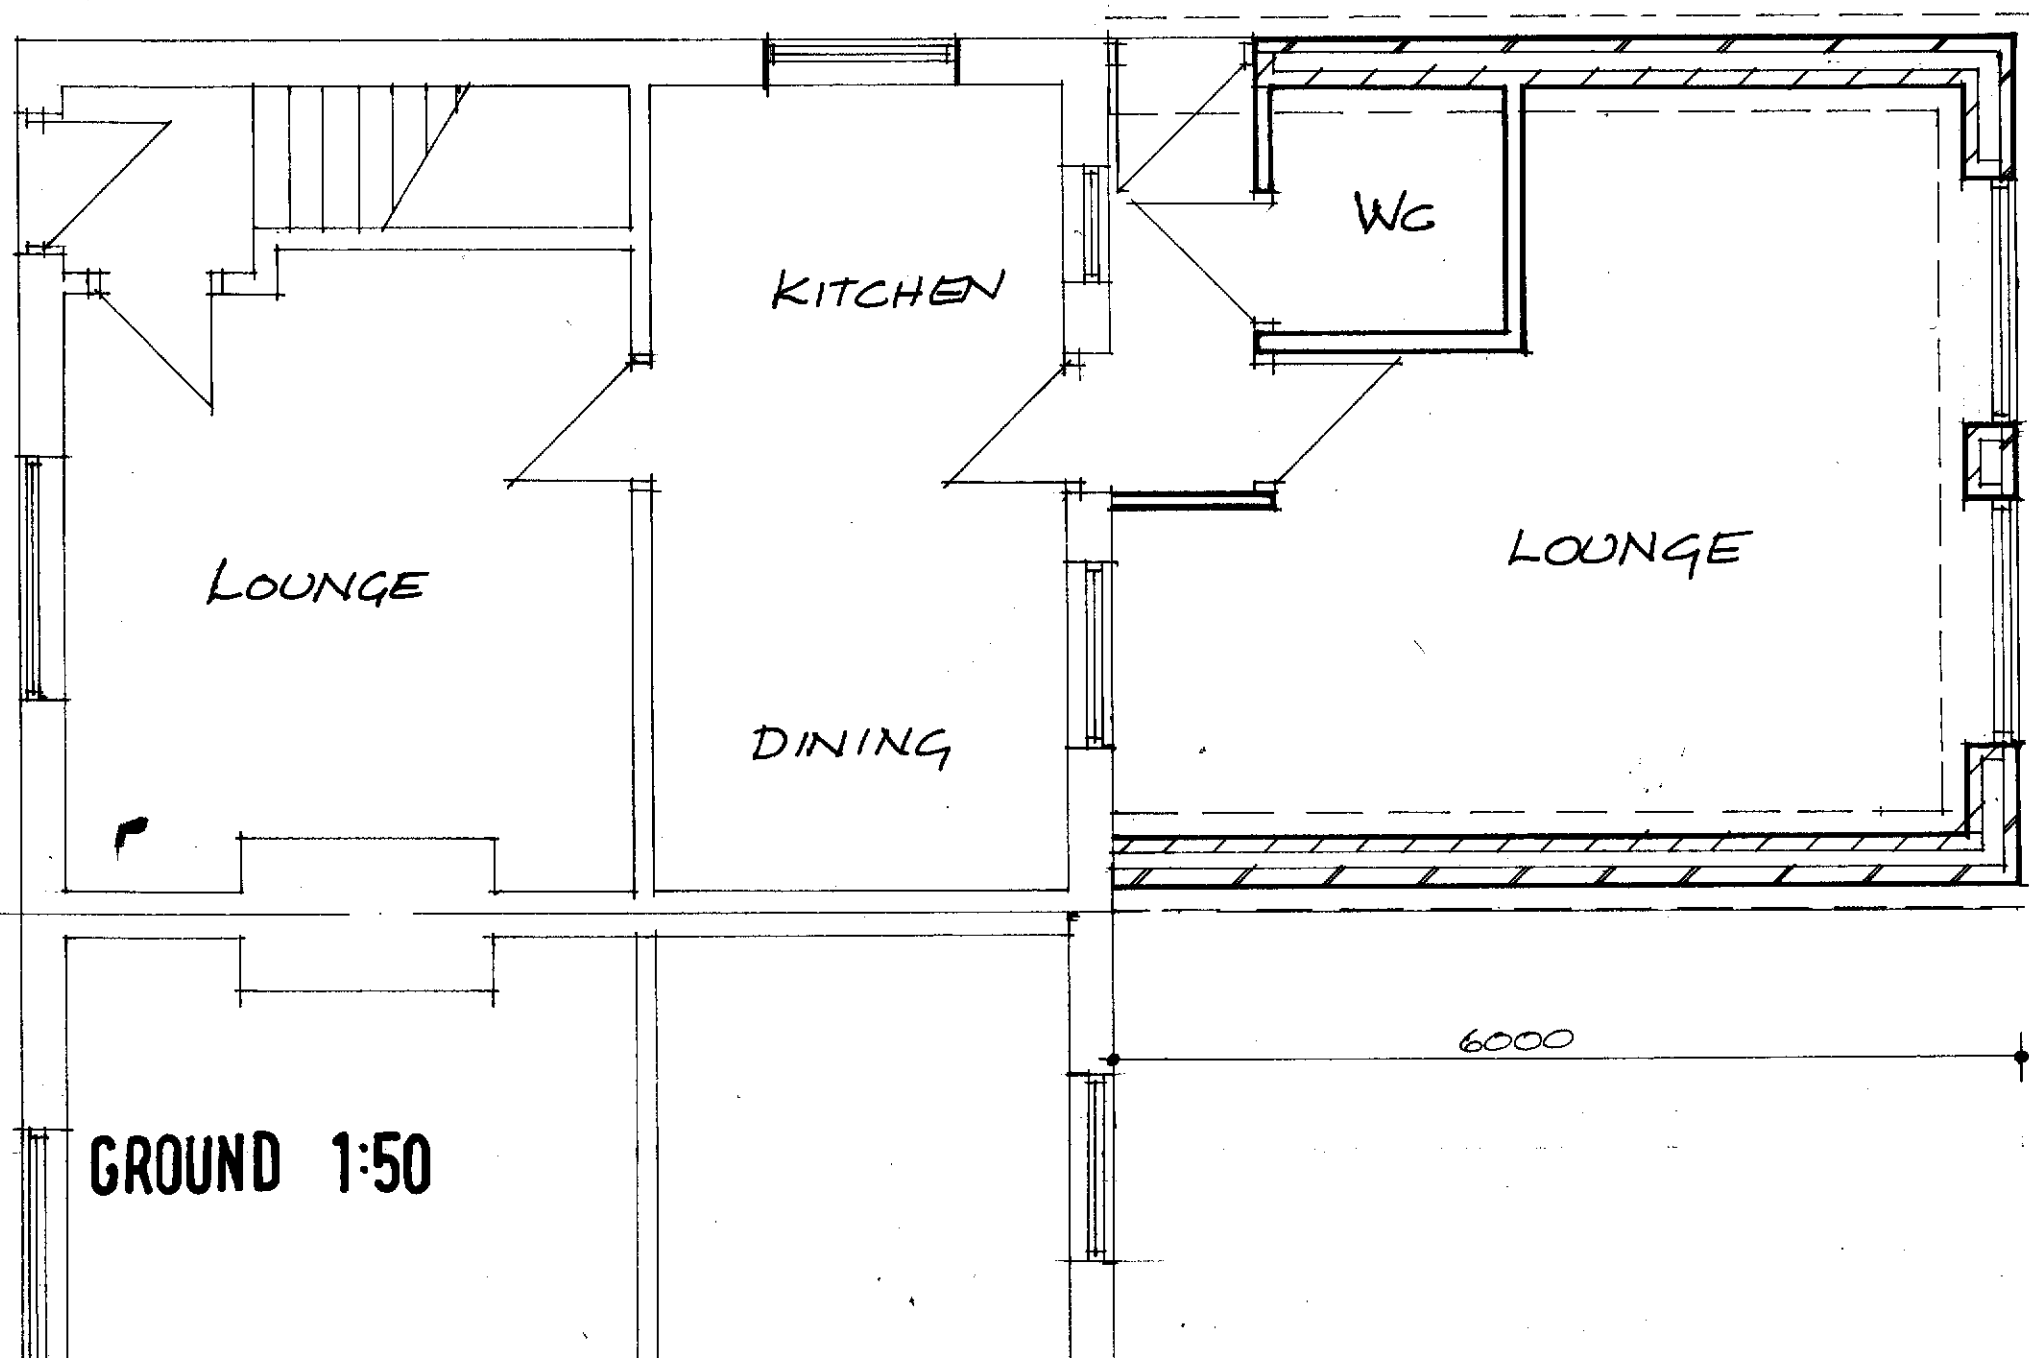

GROUND 1:50

PR GROUND FLOOR PLAN MRD/02