
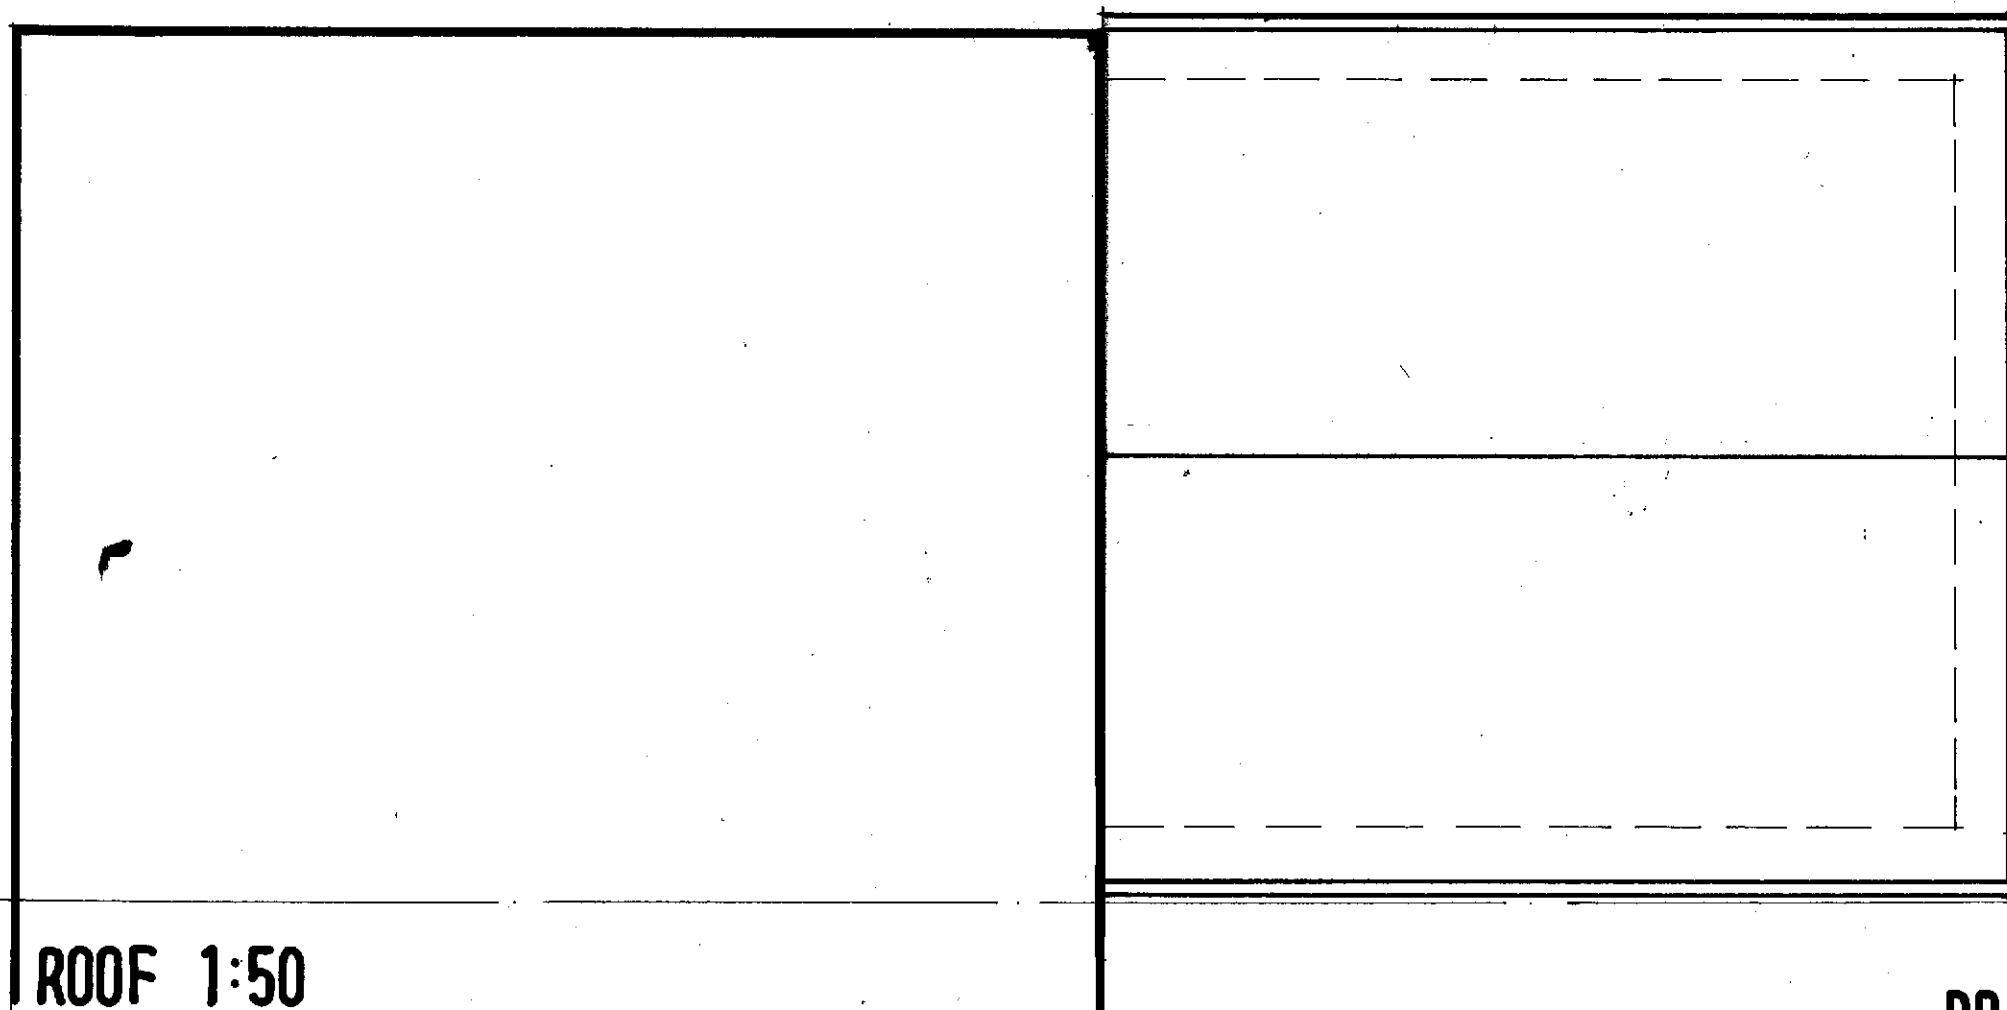


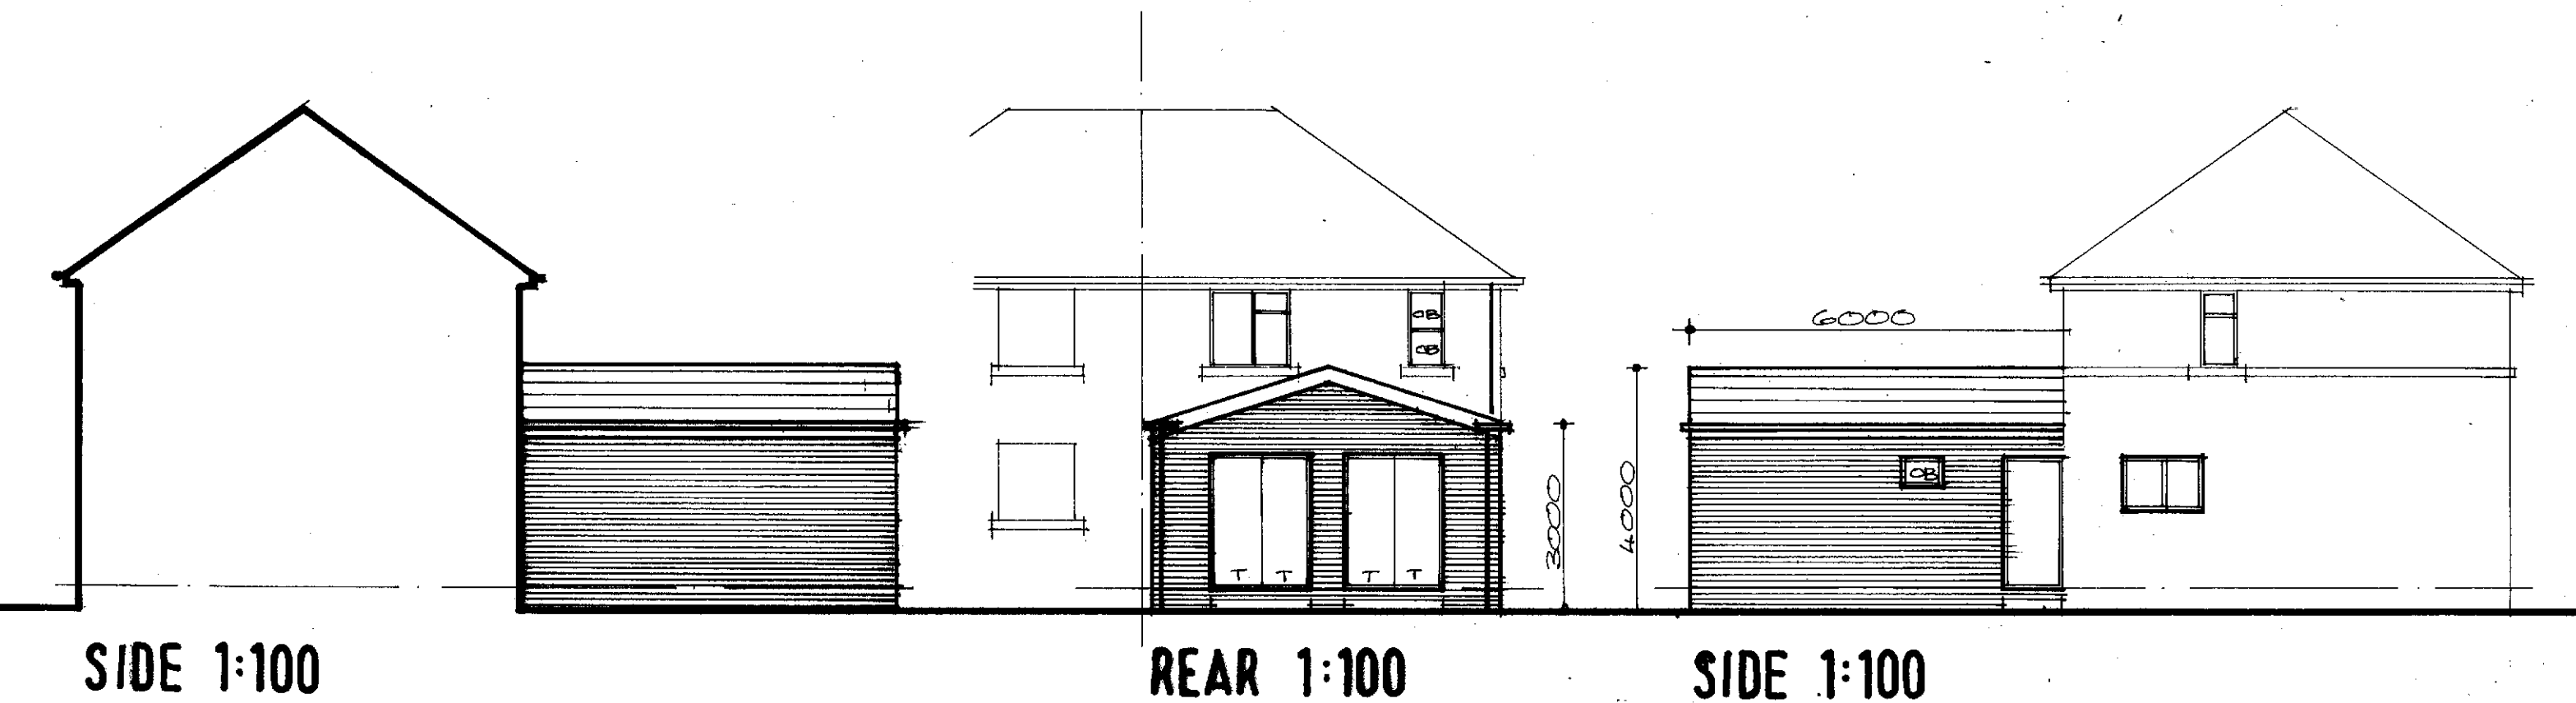

ROOF TILES TO MATCH EXISTING
 RAINWATER GOODS & FASCIA TO
 MATCH EXISTING
 DOUBLE GLAZED UPVC WINDOWS
 & DOORS TO MATCH EXISTING
 FACING BRICK TO MATCH EXISTING