


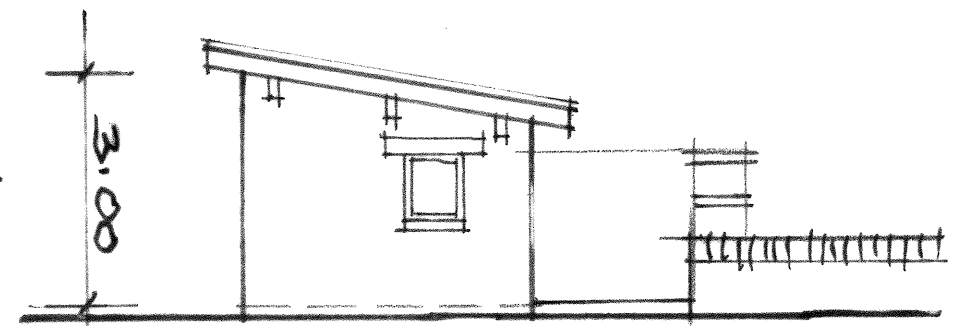


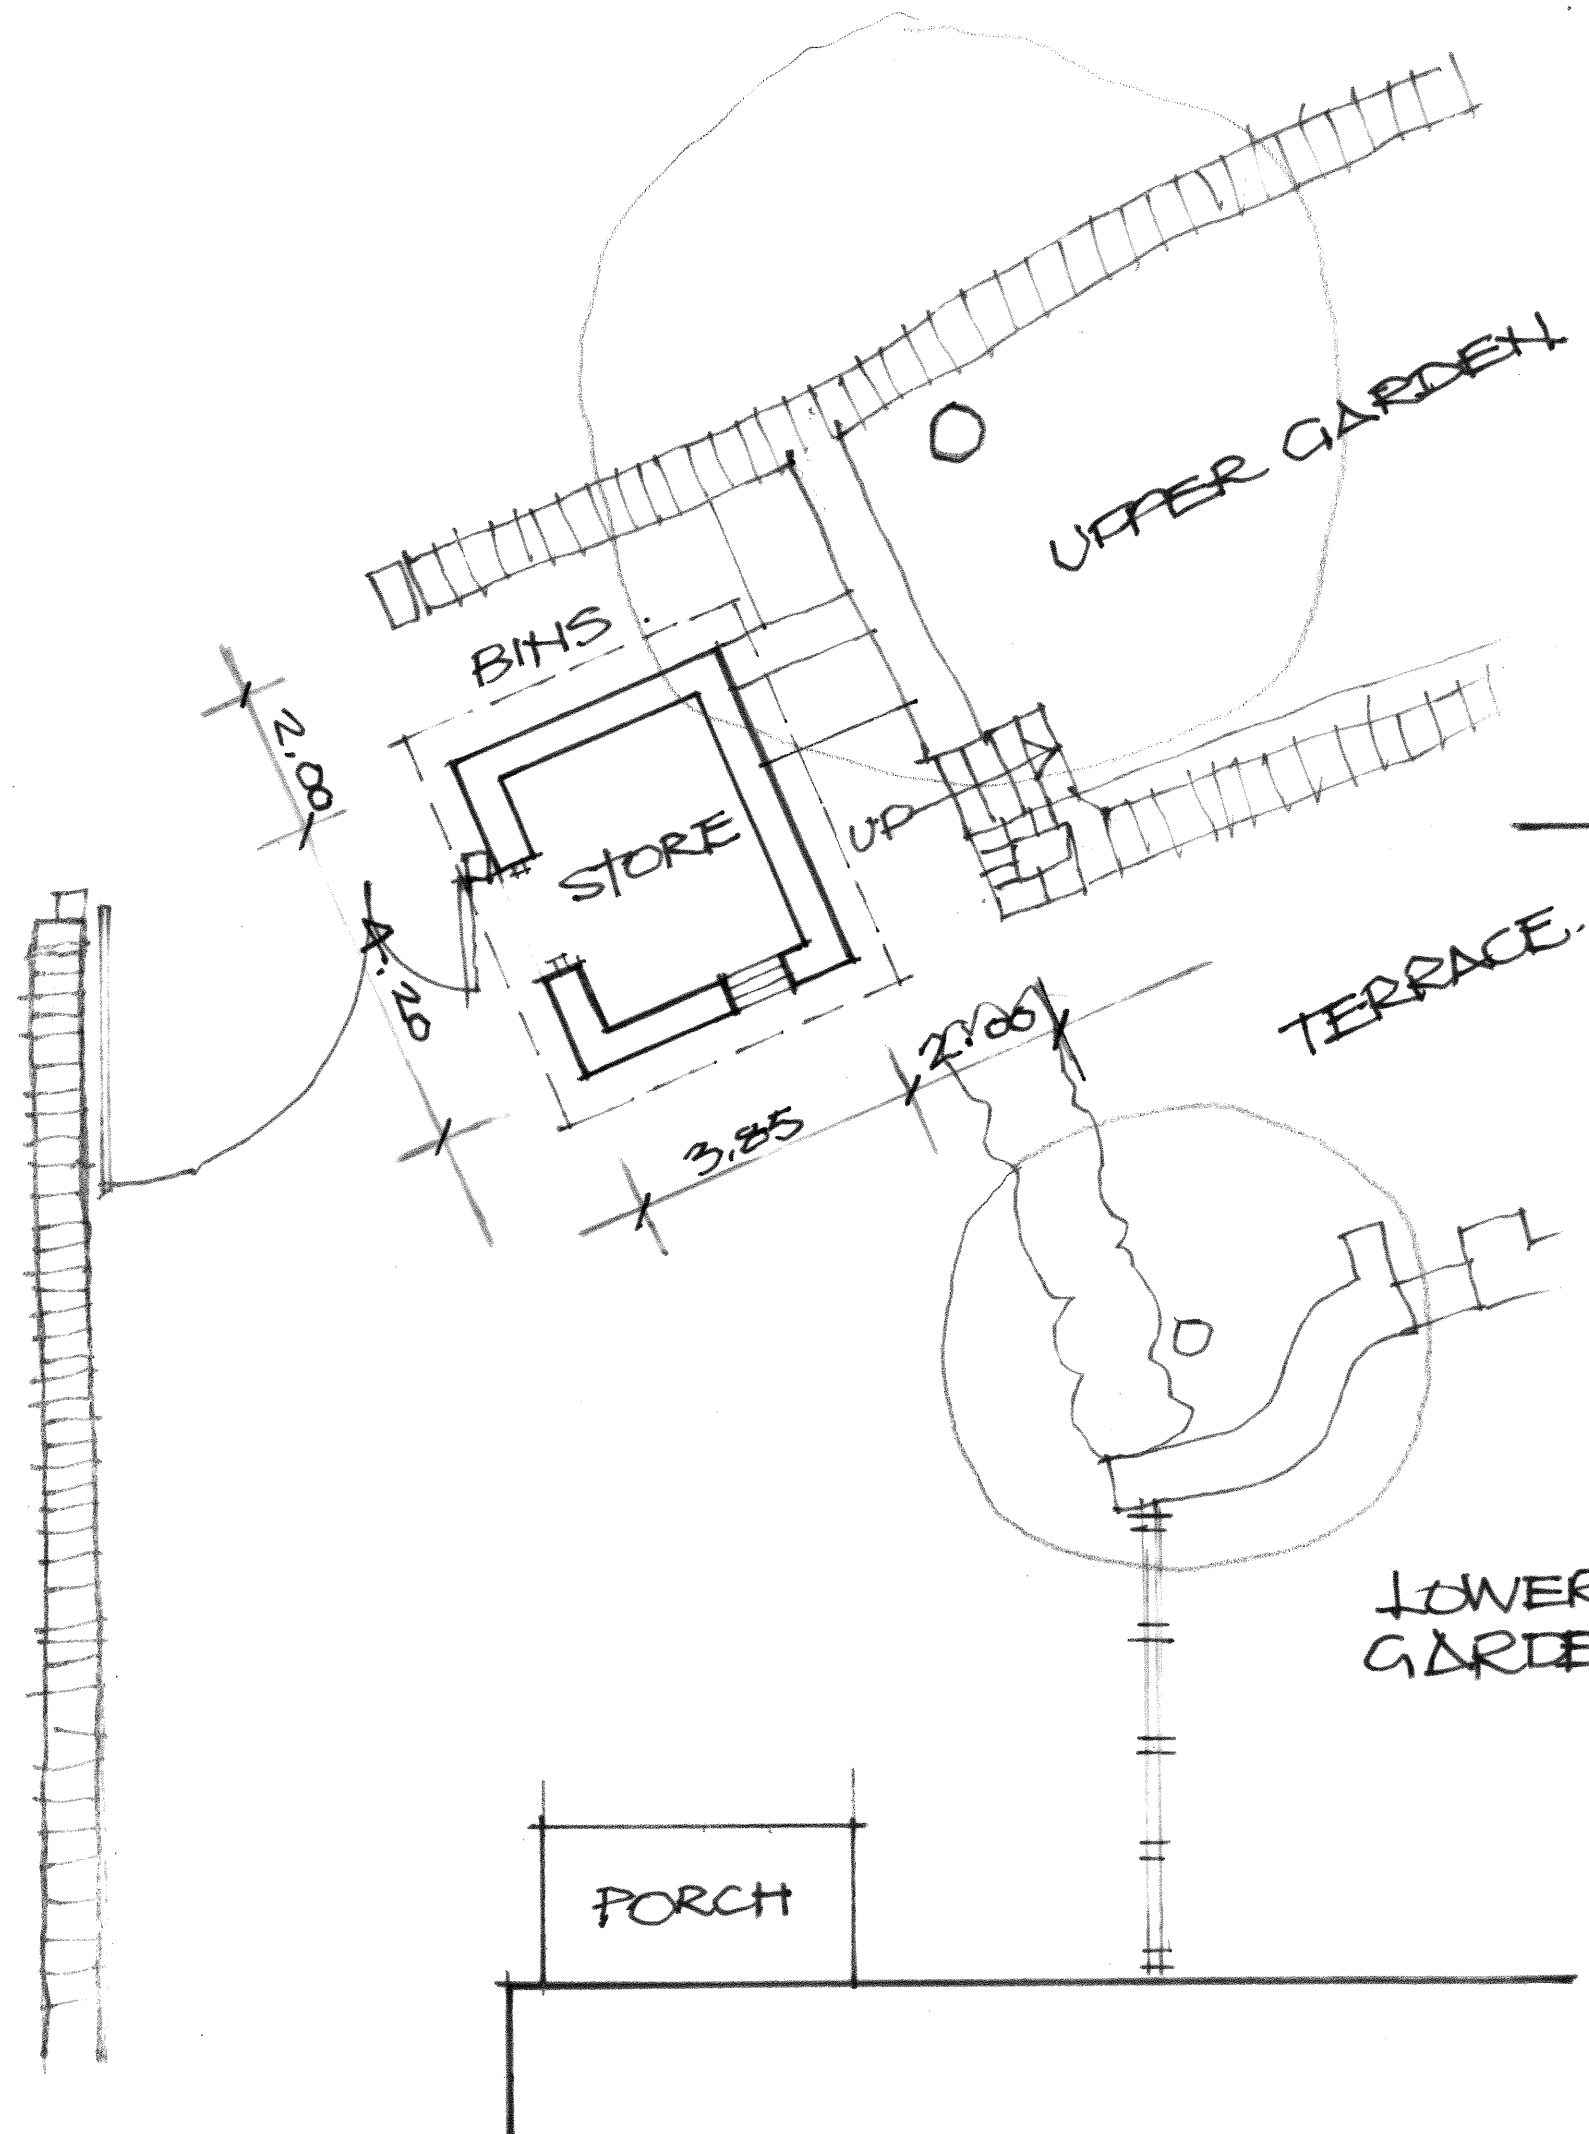


ELEVATION SOUTH.

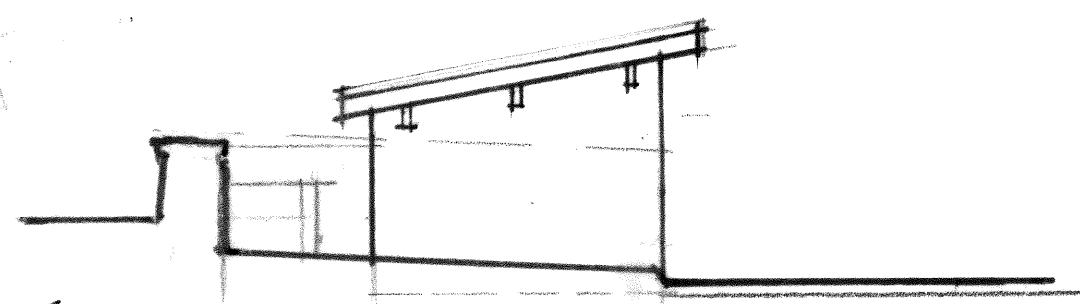

ELEVATION NORTH

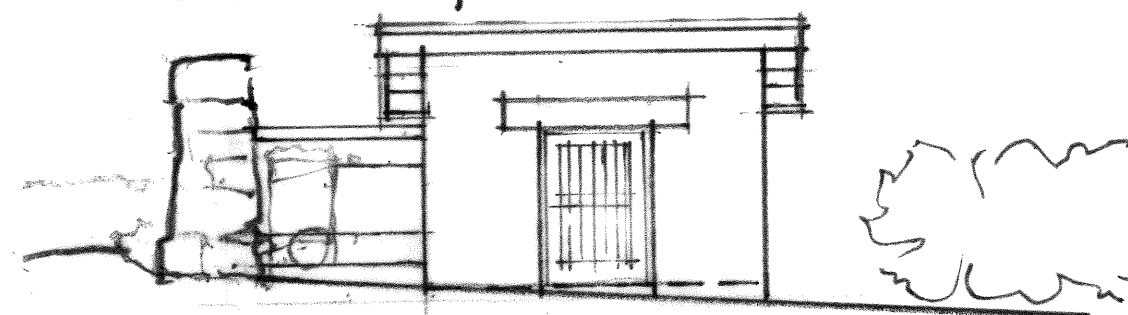

ELEVATION WEST.

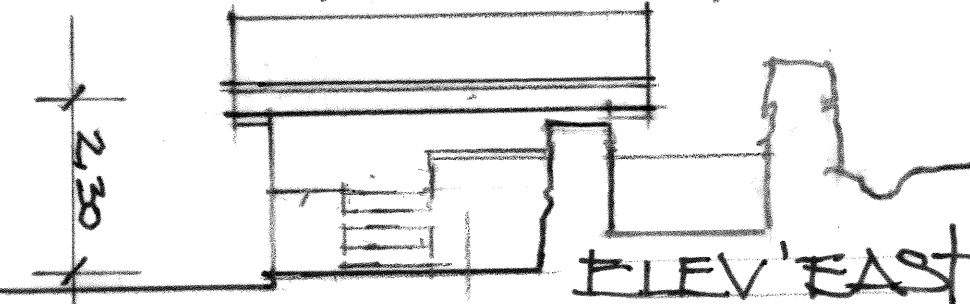

ELEV' EAST

PROPOSED LODGE AT
HEY FARM, MARSDEN

DRWG 2023/21

EXISTING STORE
SCALE 1:100
DRAWN AL MARCH '25