NOTE
MATERIALS TO MATCH EXISTING
THESE NOTES DO NOT COMPRISE A FULL SPECIFICATION
THEY ARE FOR GENERAL GUIDANCE ONLY AND THEIR
PRIMARY FUNCTION IS TO ASSIST LOCAL AUTHORITY
OFFICERS IN DETERMINING BUILDING REGULATION COMPLIANCE.
ALL DIMENSIONS MUST BE CHECKED ON SITE PRIOR TO WORKS
STARTING.
ALL WORKS MUST BE CARRIED OUT IN ACCORDANCE WITH
CURRENT BUILDING REGULATIONS, CODES OF PRACTICE AND
PLANNING OFFICERS REQUIREMENTS.
ALL MATERIALS MUST COMPLY WITH CURRENT BRITISH STANDARDS
IN SITUATIONS USED.

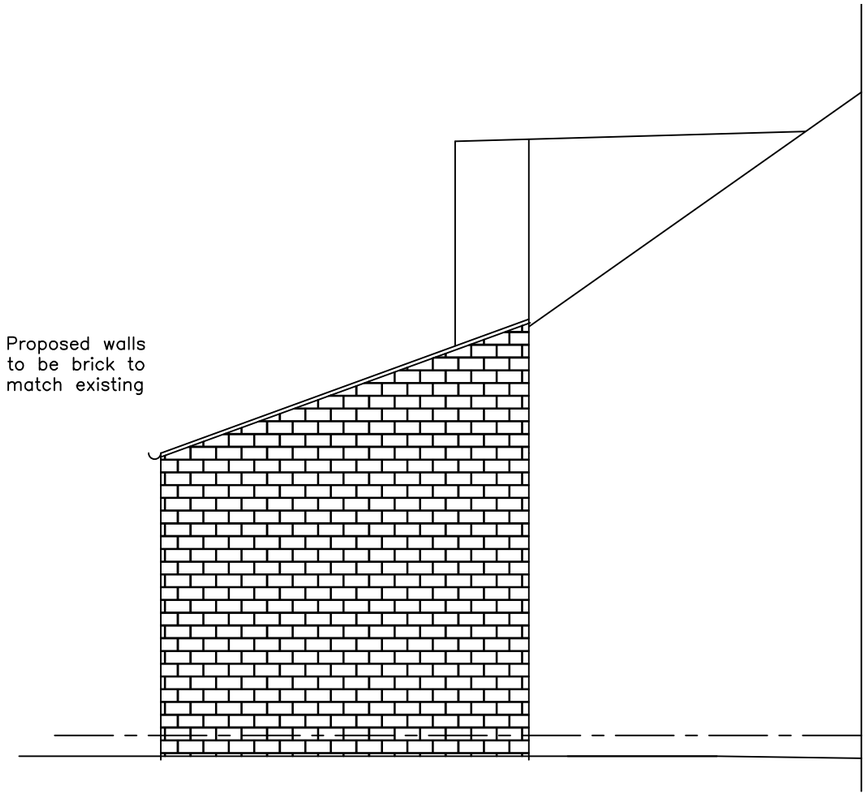

Proposed Side Elevation - West

1:50

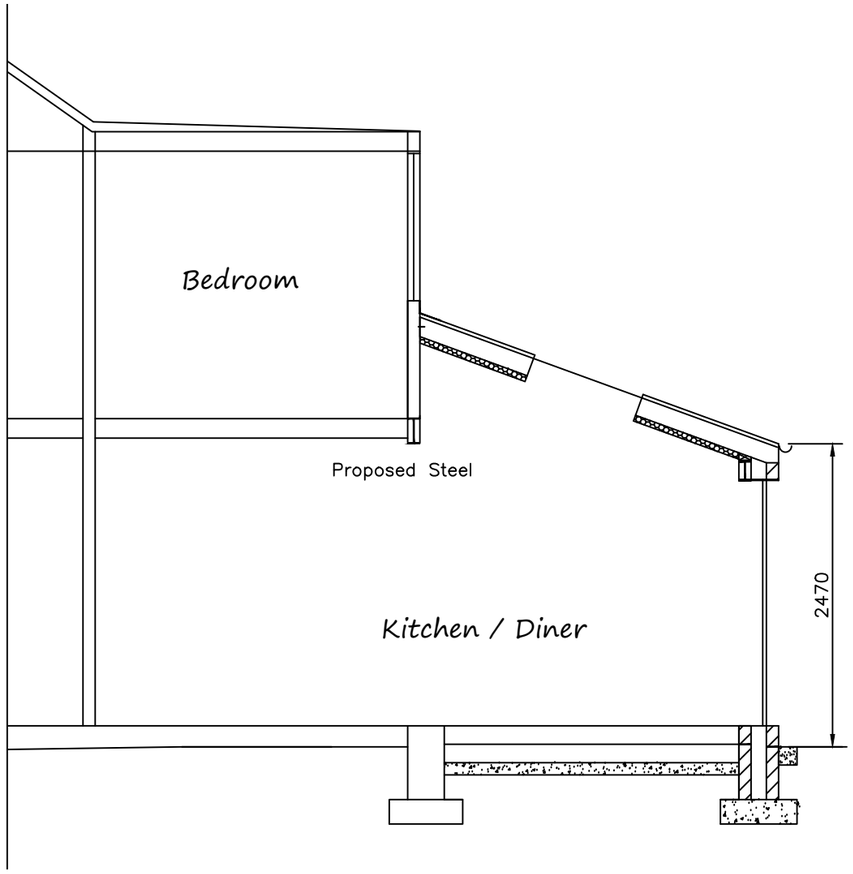

Section A - A

1:50

MIRFIELD DESIGNS
Planning & Building Control Servi

Tel: 07877959728
Email: mirfielddesigns@gmail.con

Client: Mr & Mrs Nelson	
Job: 3 Elm Way, Birstall	
Title: Proposed Section & Elevation	
Drawn By RK	Date Feb 2025
Eng. Check	Scale 1:50
Tech. Check	
Drawing No. 2025 / 476 / 04	Rev.