
Only figured dimensions should be used.

Scaled dimensions should be checked with the Architect.
This drawing together with the design, is the property and copyright of the Architect and must not be reproduced without written permission

0 1 2 3 4 5 10
GRAPHIC SCALE: 1:100

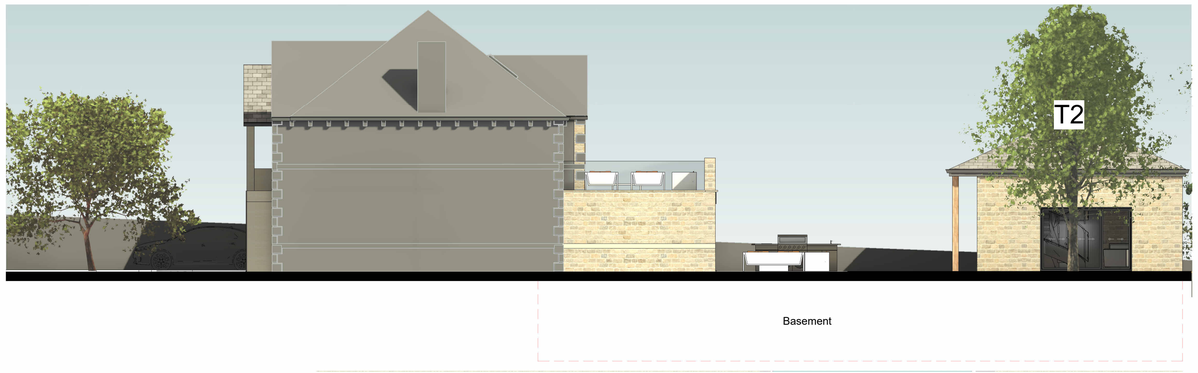

1 South as Proposed
1 : 100



2 East as Proposed
1 : 100



3 North as Proposed
1 : 100



4 West as Proposed
1 : 100

rev	description	drwn	auth	date
H	Amended front entrance to be balcony, amended eaves height in bedroom 4 & mezzanine deck above garden room	HB	JC	21.02.24
G	Amended front entrance to house following Client feedback,	HB	JC	11.12.24
F	Amended front entrance to house following Client feedback	HB	JC	19.11.24
E	Amended front entrance to house following Client feedback	HB	JC	18.10.24
D	Amended front entrance to house following Planning feedback	HB	JC	15.10.24
C	Scheme to include cinema room & extend basement	AO	HB	04.09.24
B	Scheme amended to client comment	AO	JC	19.08.24
A	Scheme modified to accomodate tree report	GH	JC	16.07.24

DO NOT SCALE OFF THIS DRAWING

ACUMEN
Designers & Architects
acumenarchitects.co.uk 01484 546 000
Headrow House, Old Leeds Road, Huddersfield, Huddersfield HD1 1SG

Client: MR B SARWAR

Project: 2 KAFFIR ROAD, HUDDERSFIELD

Project No	Drawing No	Rev
2867	(100)06	H

Description: ELEVATIONS AS PROPOSED

Scale	Date Drawn	Drawn By	Authorised By
1 : 100 @ A1	APR 24	AO	JC

Purpose of Issue
Planning ● Building Regs ○ Tender ○ Construction ○ Comment ○ Info ○