


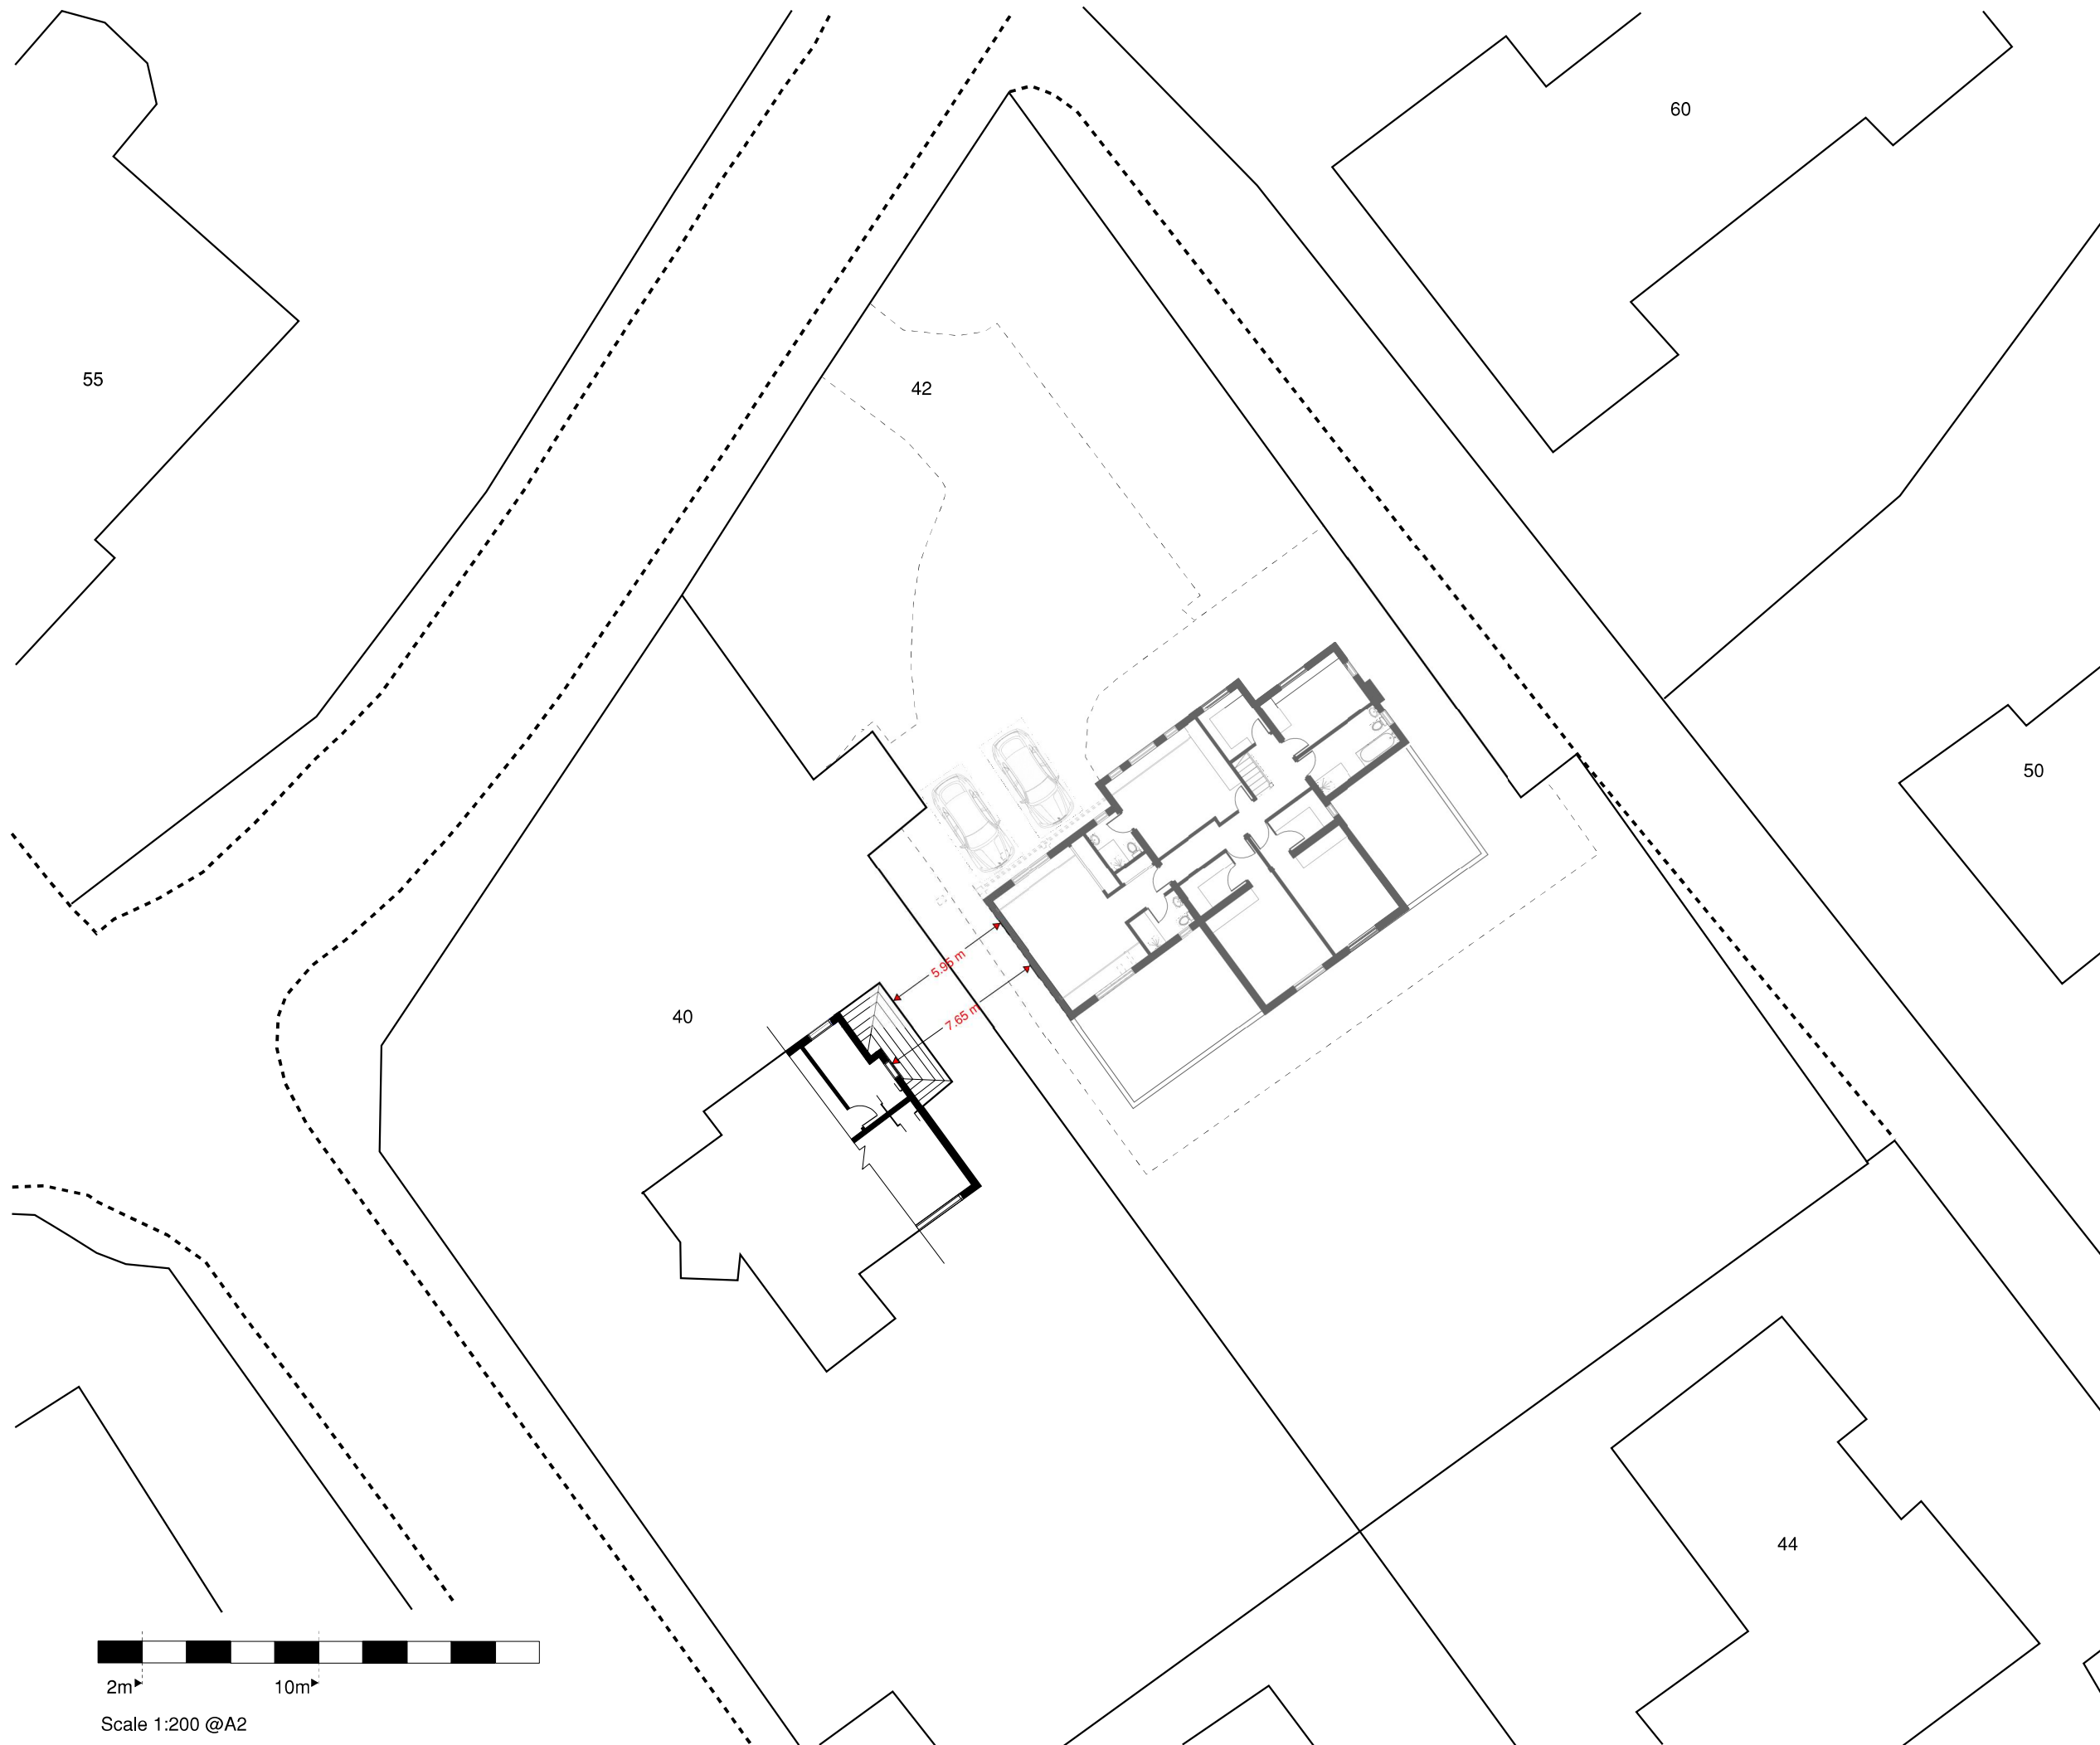

2m 10m
Scale 1:200 @A2

Do not scale from this drawing. Only figured dimensions should be taken from this drawing. All dimensions must be checked prior and verified on site before commencing works: or produce shop fabrication drawings. The originator should be notified immediately of any discrepancy.

Drawings based on site survey information, ordnance survey and/or existing record information - the design and drawing content is subject to final site survey and statutory requirements.

This drawing is to be read in conjunction with all related drawings.

Address: 42 Station Lane
Bradford BD11 2JE
Title: Proposed Car park
layout & impact on first floor
adjacent property
Scale: 1:200 @A2
Drg No. 42SL - 006
Date: 16/Jan/25