



Do not scale from this drawing. Only figured dimensions should be taken from this drawing. All dimensions must be checked prior and verified on site before commencing works: or produce shop fabrication drawings. The originator should be notified immediately of any discrepancy.


Drawings based on site survey information, ordnance survey and/or existing record information - the design and drawing content is subject to final site survey and statutory requirements.

This drawing is to be read in conjunction with all related drawings.



Material Key:

- 1 Existing stone.
- 2 Existing windows and doors.
- 3 Existing garage door.
- 4 Existing guttering and fascia.
- 5 Existing roof tiles.
- 6 Stone to match existing.
- 7 Proposed windows and doors.
- 8 Roof tile to match existing.
- 9 Guttering and fascia to match existing.

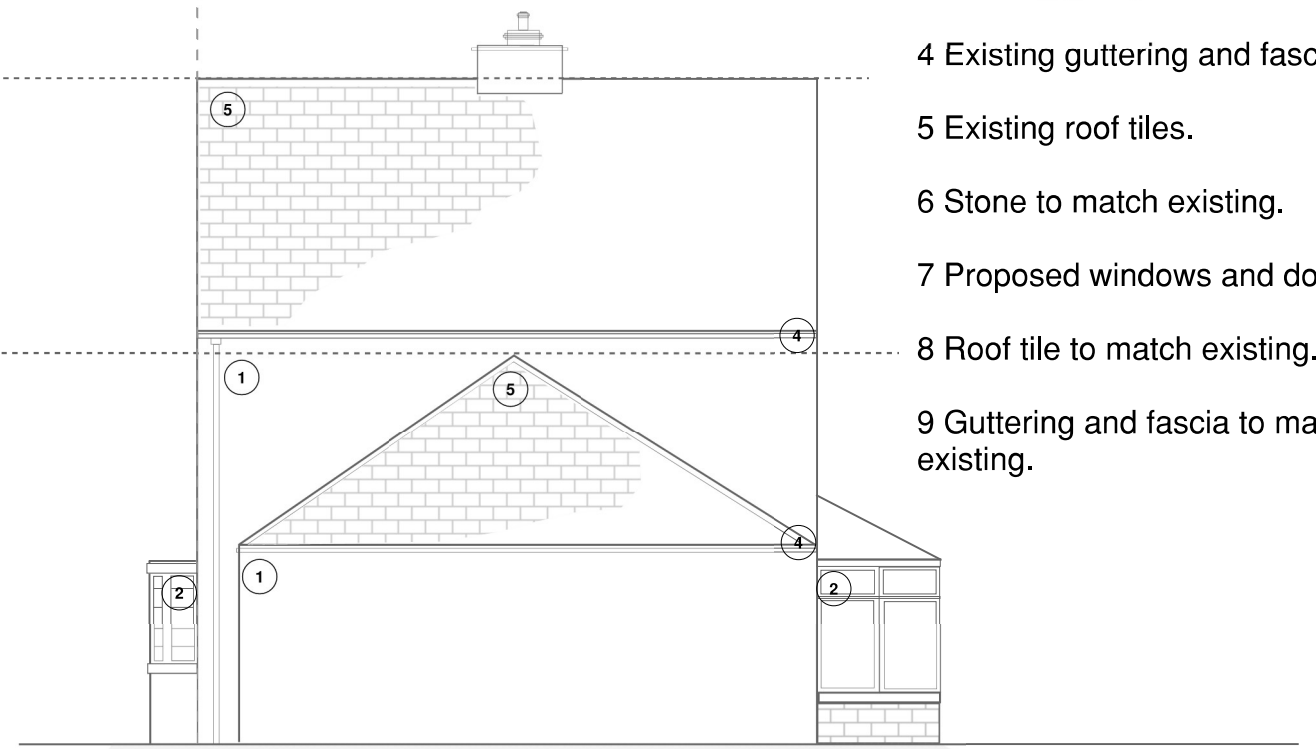

Scale: 1:100 @A3

Address: 42 Station Lane
Bradford BD11 2JE
Title: Existing Elevations
Scale: 1:100 @A3
Drg No. 42SL - 002
Date: 16/Jan/25