
16 kaffir road, huddersfield, hd2 2an

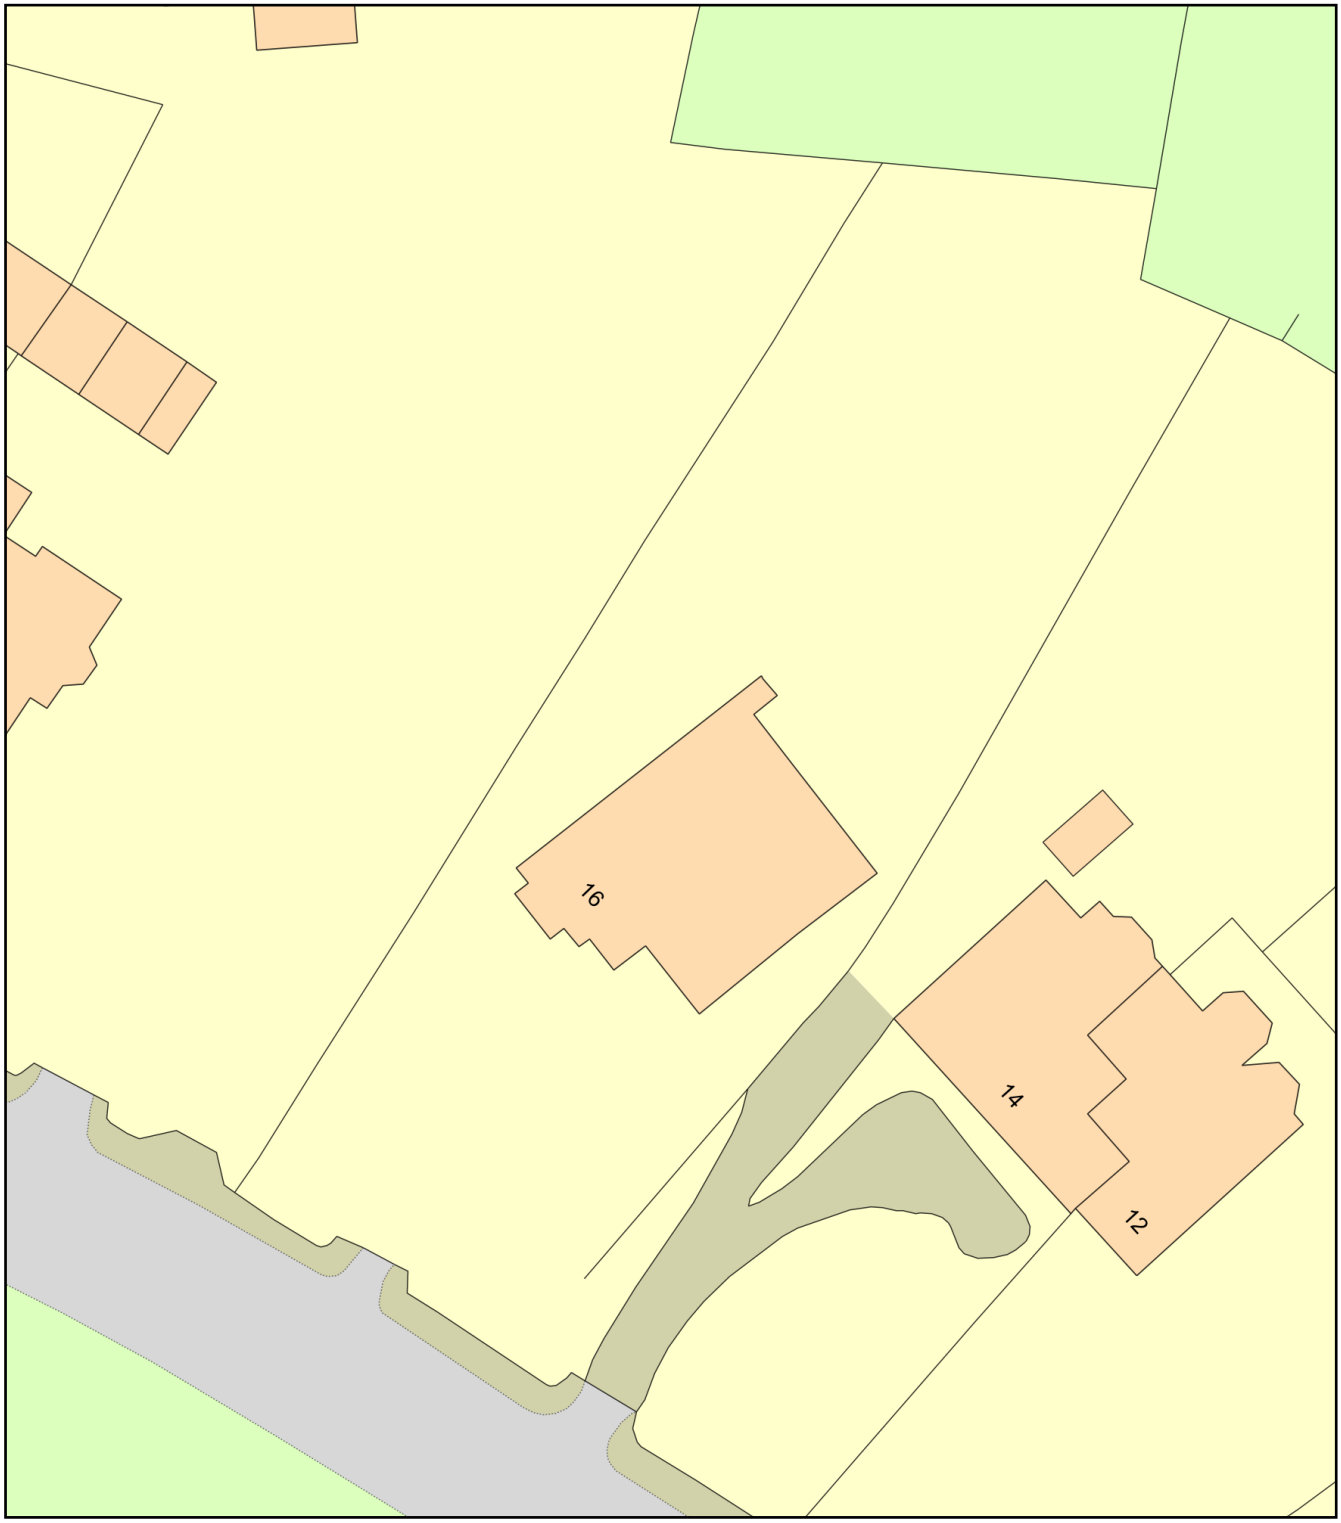

0 20
Metres

N

ReQuestaPlan

Plan Produced for: Sandra Young

Date Produced: 06 Mar 2025

Plan Reference Number: TQRQM25065180029695

Scale: 1:500 @ A4

© Crown copyright and database rights 2025 OS 100042766