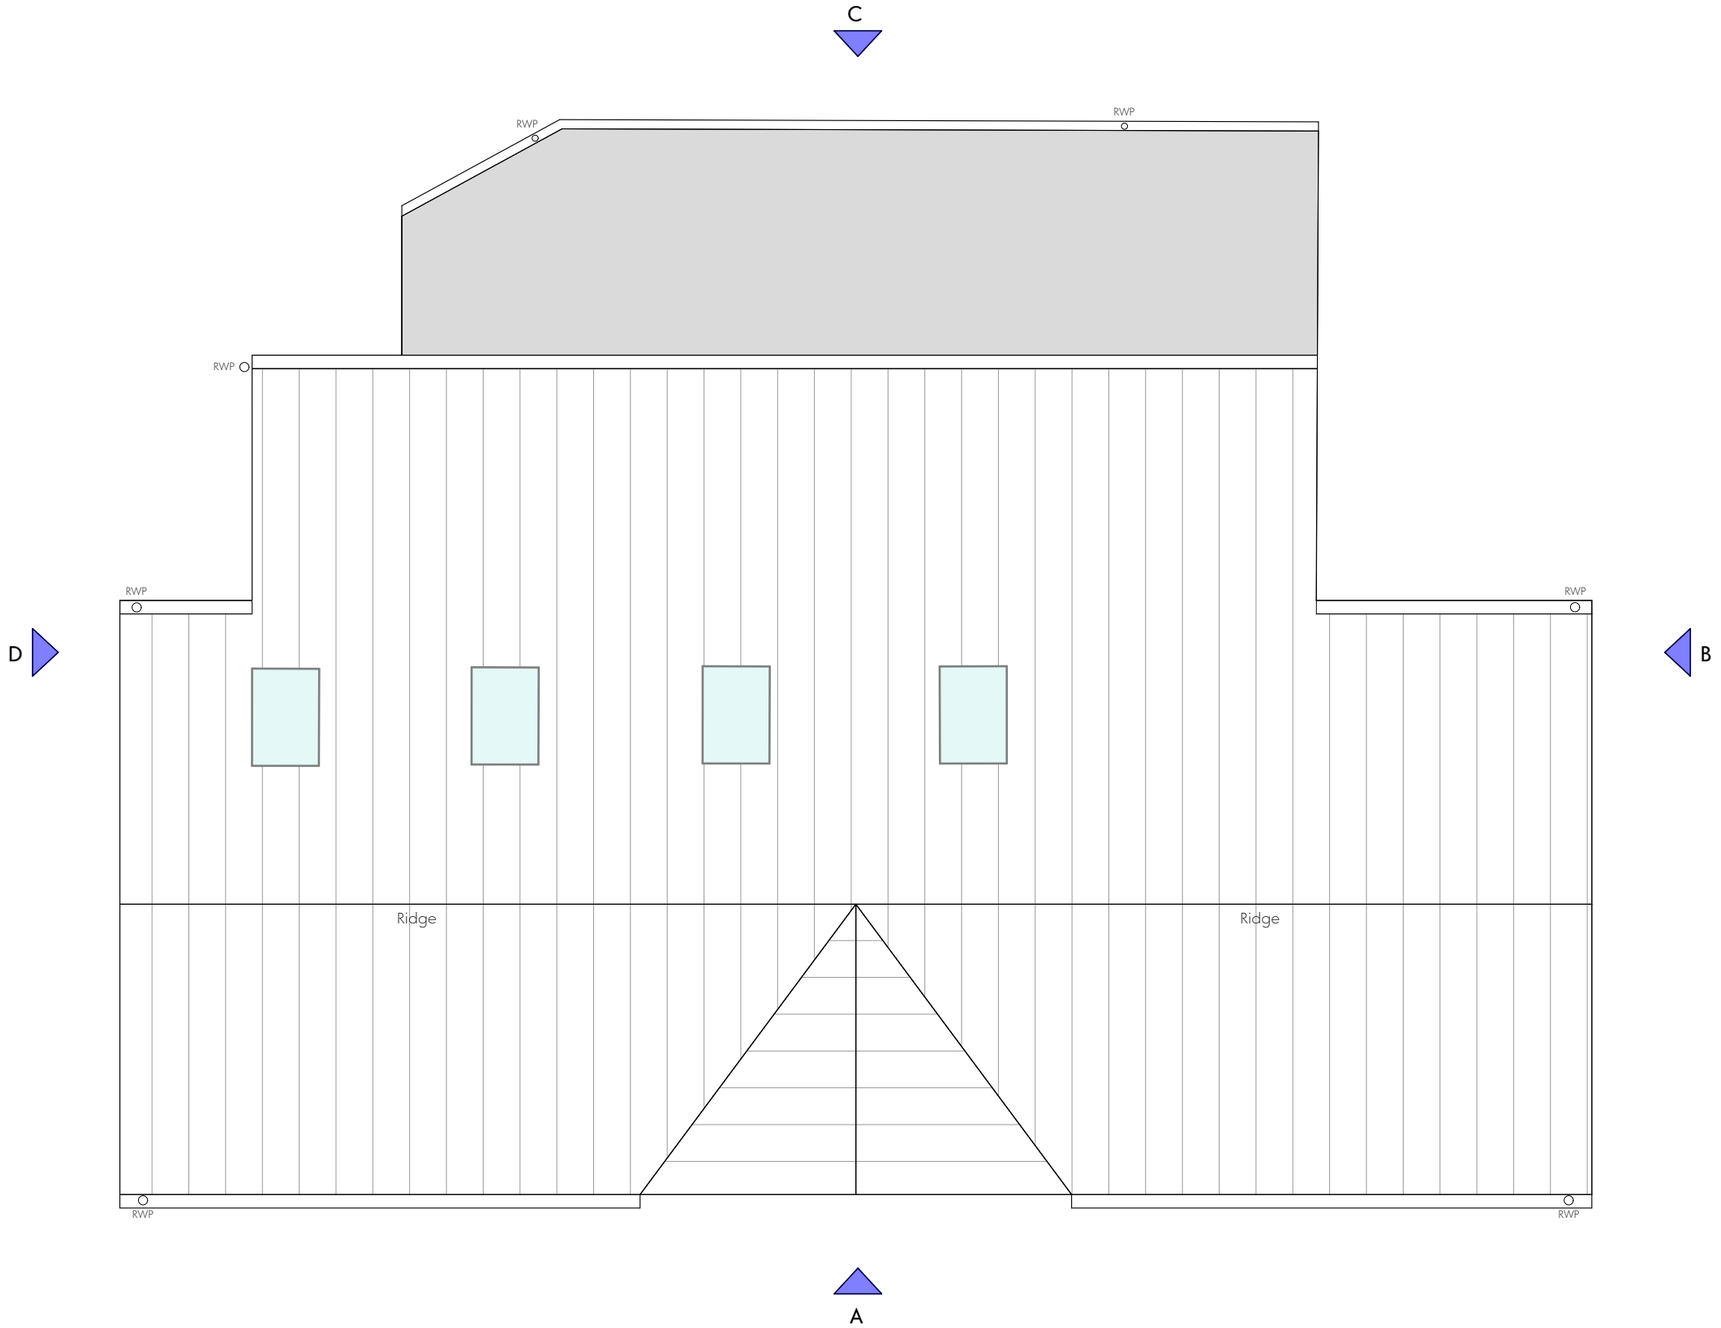

Key.

- Existing profiled metal roof cladding.
- Existing flat roof.
- Existing roof-lights.

Existing Roof Plan
Scale - 1:100@A3

This drawing is the property of GWP Architecture. Copyright is reserved by them and the drawing is issued on the condition that it is not copied, reproduced, retained, or disclosed to any unauthorised person, either wholly or in part, without the consent in writing of GWP Architecture.

All drawings and specifications should be read in conjunction with the project health and safety plan, any possible conflicts should be presented to the Planning Coordinator.

All work to be carried out in accordance with current Building Regulations.

Contractors must verify all dimensions at the job before commencing any work or making shop drawings. Do not scale off drawing. Do not take digital dimensions from this drawing. Written dimensions should be taken. Any discrepancies to be reported to the Architect. The design is subject to the following:

- Land Registry Confirmation
- Planning Approval
- Review of Easements and Covenants
- Building Regulations Approval/Fire Engineering
- Full Structural Review
- Topographical Information
- Rights of lights Issues

N

0 1m 5m

Scale - 1:100 @A3

Name	FO2505-GWP-01-01-D-A-(SK)-0005		
Scale	1:100@A3	Rev / Status	Planning / P01
Dr/Checked	JC / RT	Date of Issue	26.02.25

PV Installation

Existing Roof Plan