iDprojects

SITE LOCATION PLAN

54 VICTORIA STREET, CLAYTON WEST,
HUDDERSFIELD, HD8 9NW
DWG No. 682-A10 revA
SCALE 1:1000@A4 OCTOBER 2024

REV	DATE	ITEM	AUTH
A	17/02/25	RED LINE AMENDED	iD

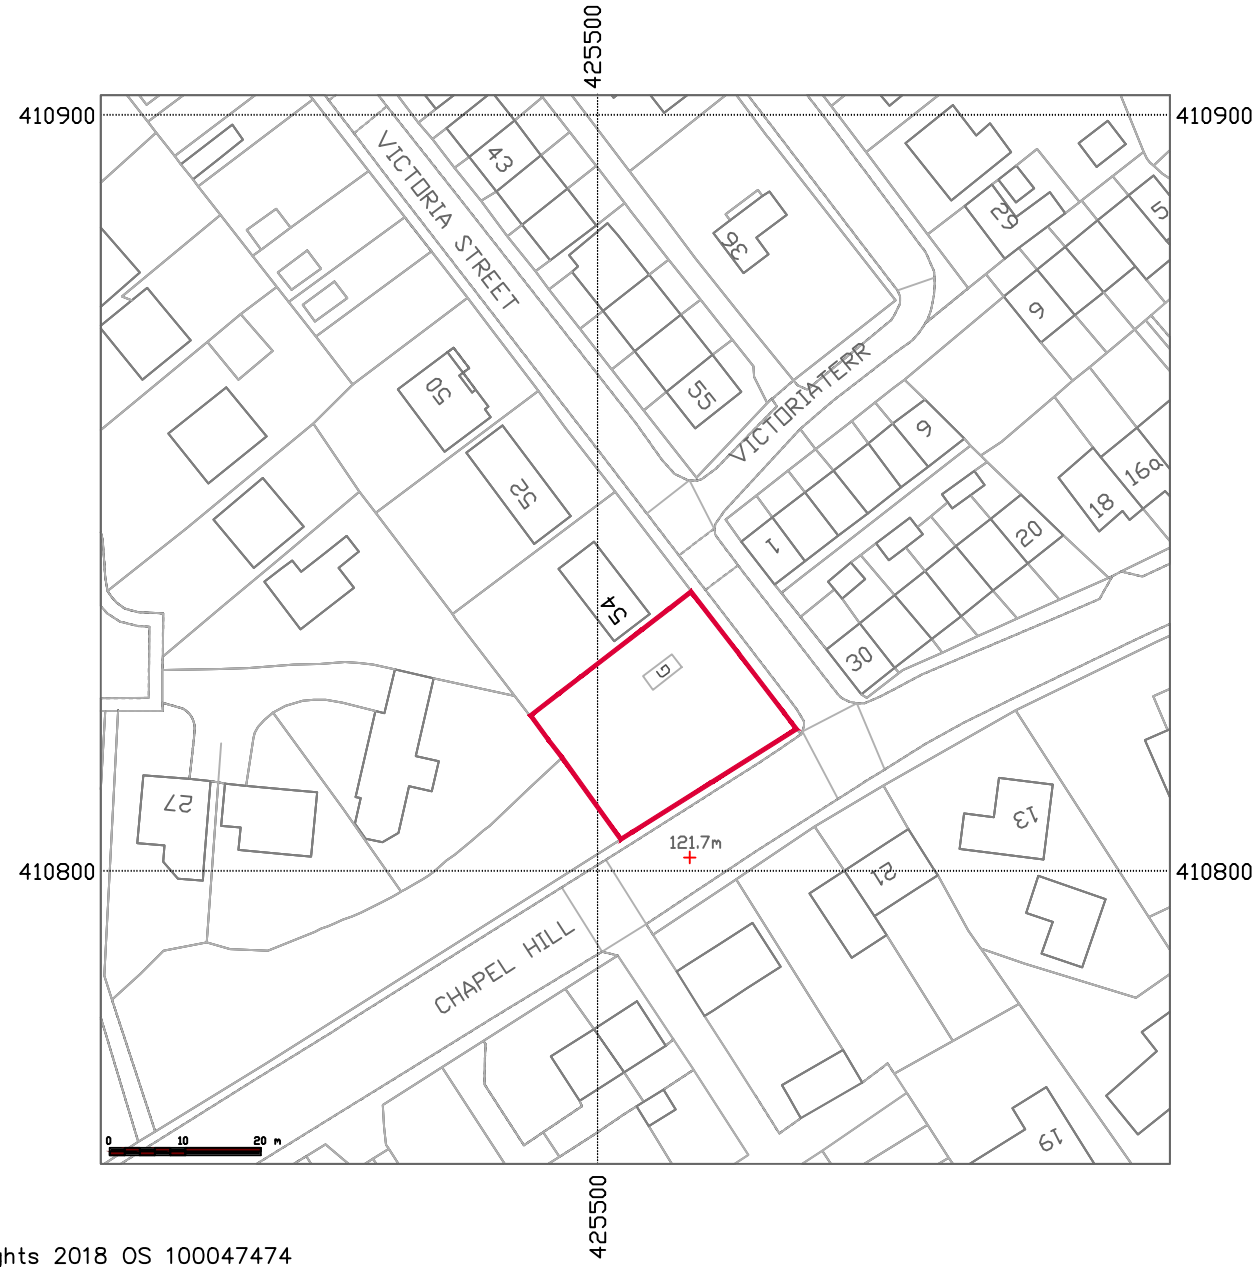

NOTE:

Š Crown Copyright and database rights 2018 OS 100047474