LOCATION PLAN 1:1250

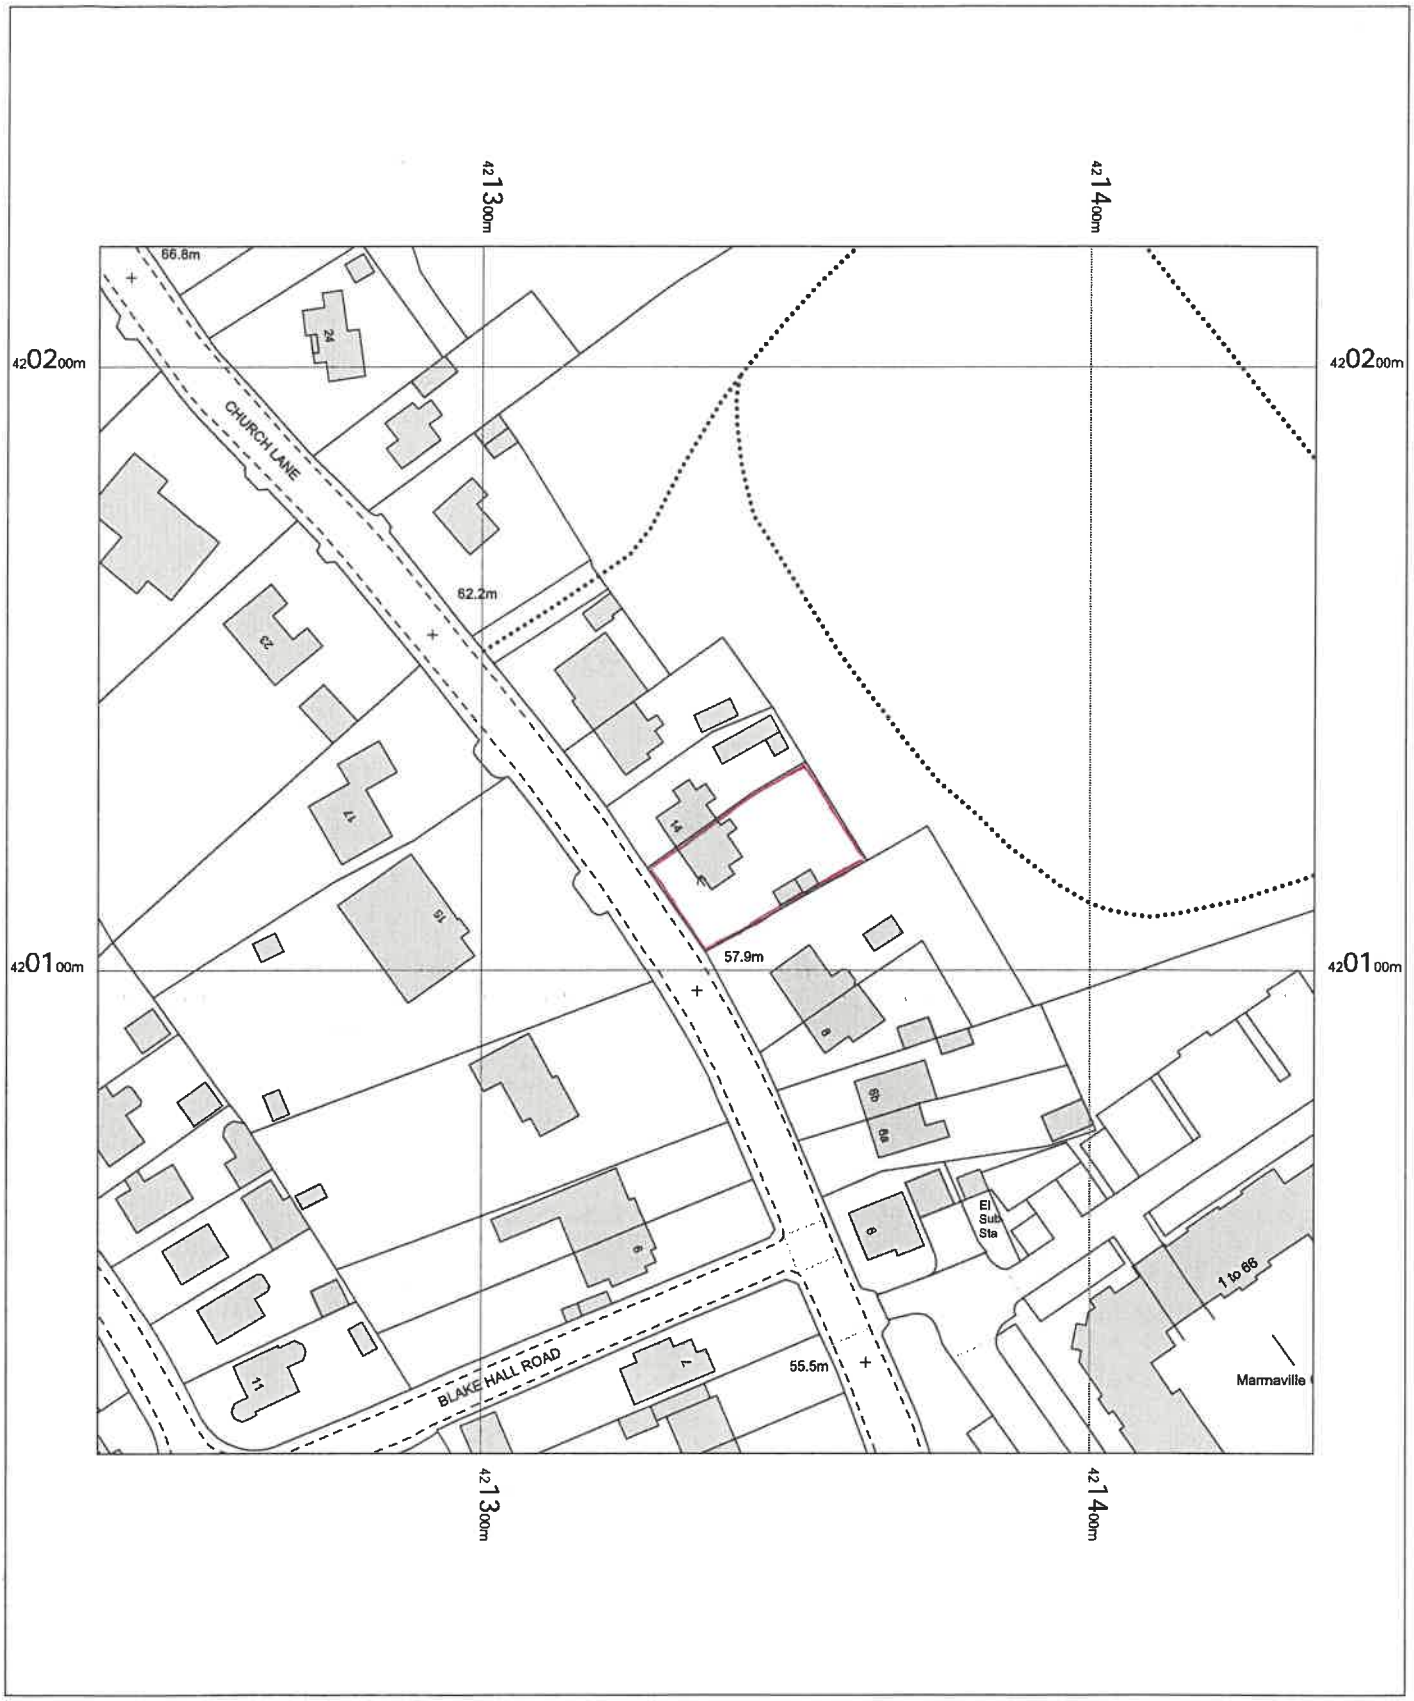

0 5 10 15 20 25 30 35 40 45 50
m

MR M. SHAW
12 CHURCH LN.
MIRFIELD.
WF14 9HU

OS MasterMap 1250/2500/10000 scale
Monday, March 10, 2025, ID: BW1-01211442
maps.blackwell.co.uk

1:1250 scale print at A4, Centre: 421337 E, 420120 N

©Crown Copyright Ordnance Survey. Licence no. 100041041

N

BLACKWELL'S
MAPPING SERVICES
PERSONAL & PROFESSIONAL MAPPING
www.blackwellmapping.co.uk

TEL: 0800 151 2612
maps@blackwell.co.uk