


Detailed elevation drawings - Condition 33

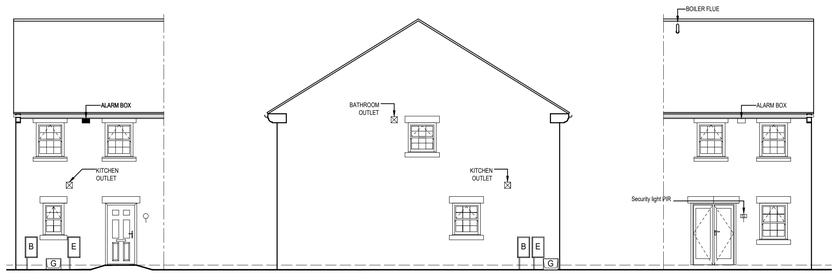


THE EDINBURGH

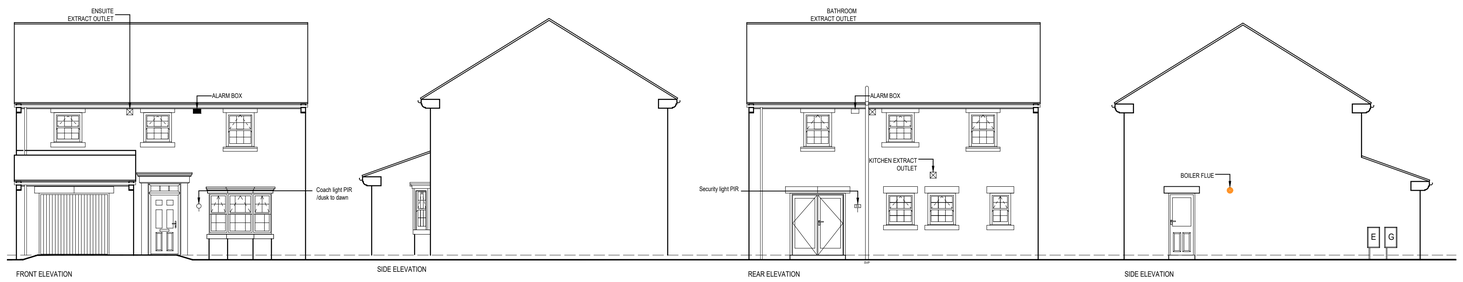


THE GOSFORD

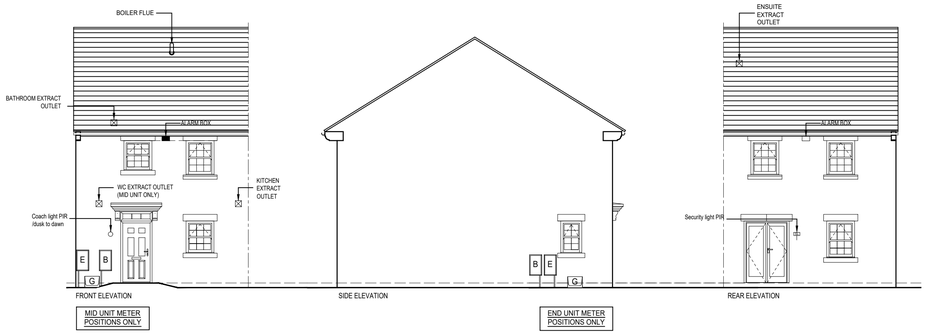

THE PRESTON

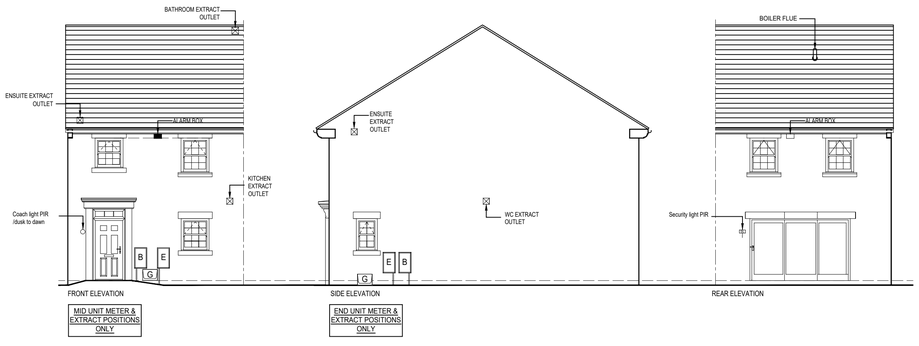

THE BAMBURGH

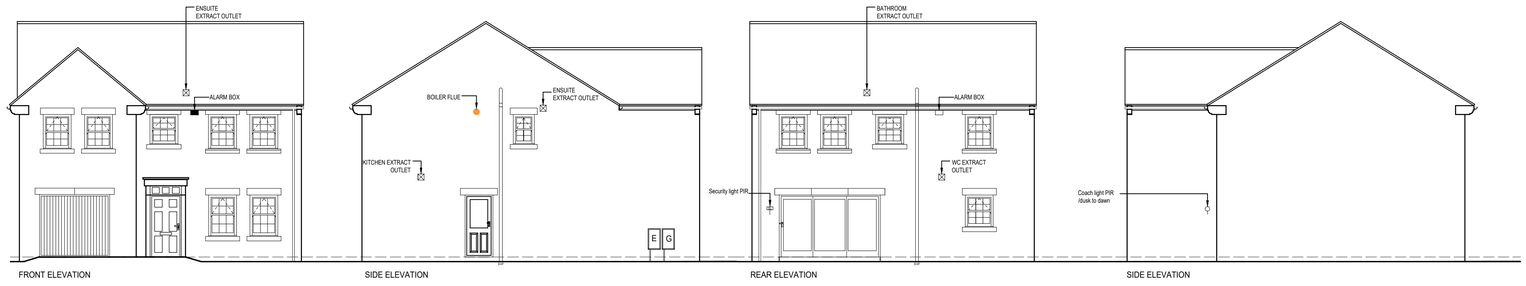

THE CHELTENHAM

N

Revision notes:		
Rev:	Date:	Notes:
..	..	..

Revision notes:		
Rev:	Date:	Notes:
..	..	..

Revision notes:		
Rev:	Date:	Notes:
..	..	..

Date: 10.02.25

Project: Bankfield Drive, Holmebridge

Scale @ A1: 1:100

Drawing Number: Detailed elevations - 2405-02-00

Drawn By: CD

Revision: -

OrionHomes
SO GOOD TO COME HOME TO
Unit 5, Benton Office Park, Bennett Avenue,
Horbury, Wakefield, WF4 5RA, Tel: 01924 831030