
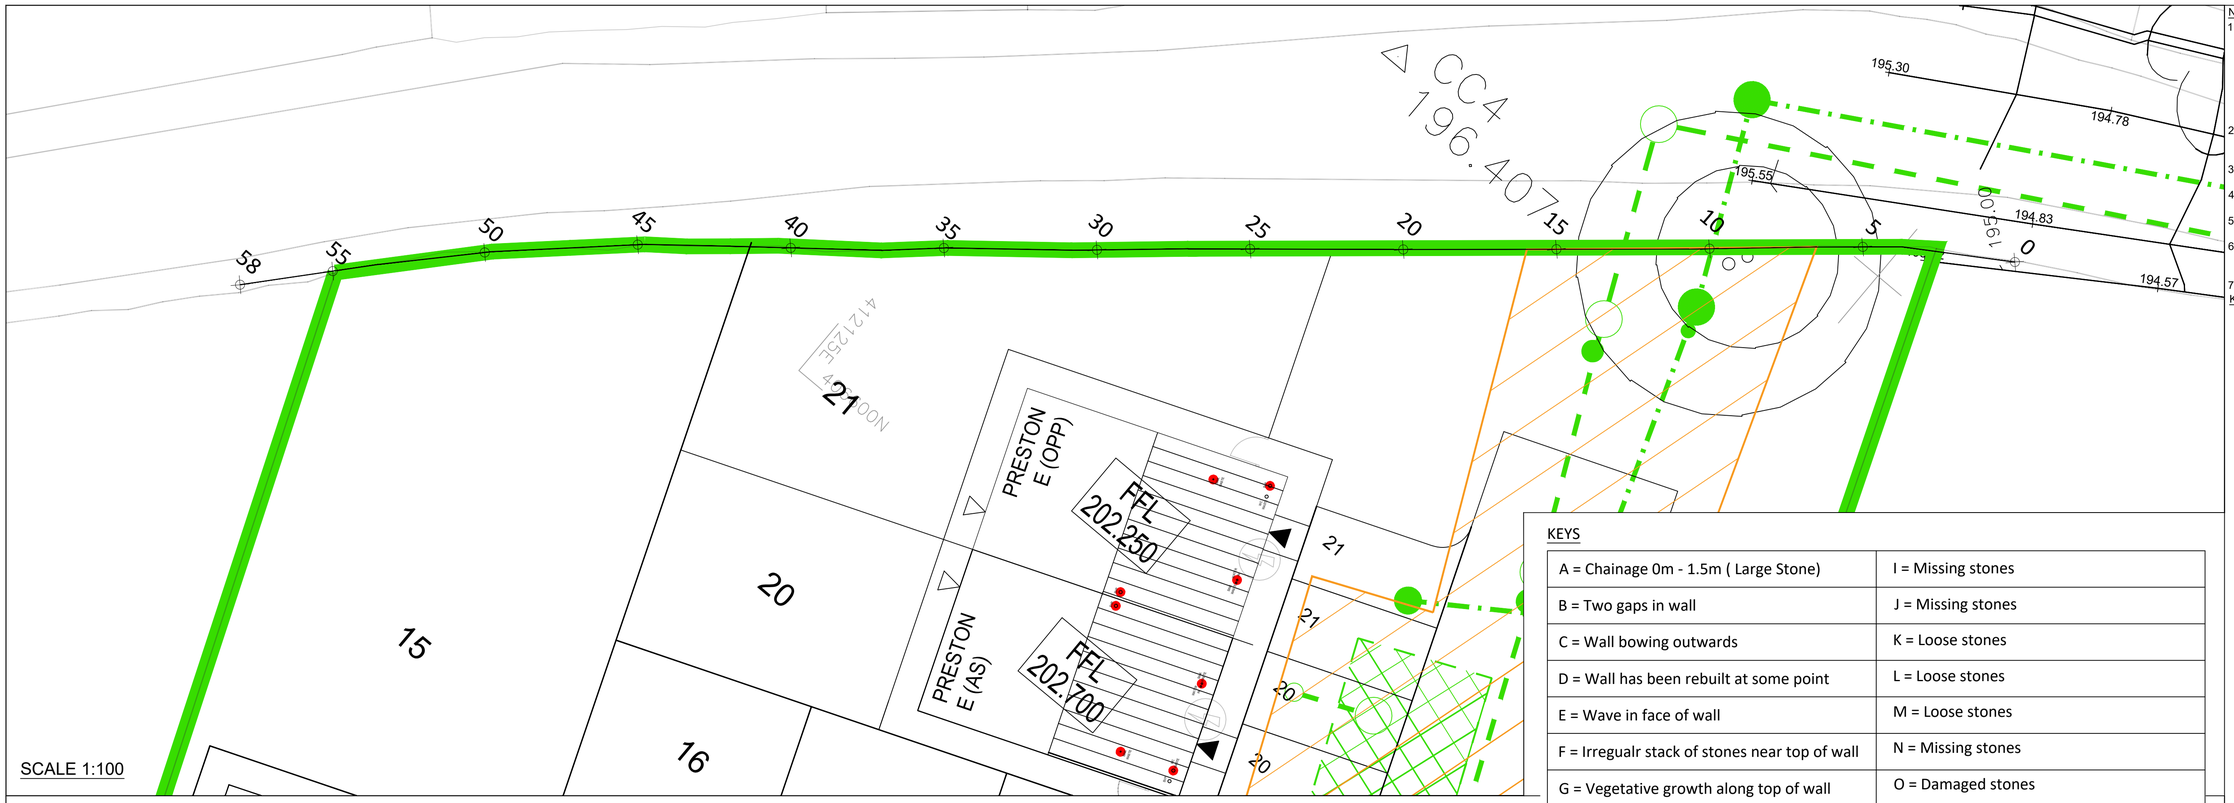



SCALE 1:100

KEYS

A = Chainage 0m - 1.5m (Large Stone)	I = Missing stones
B = Two gaps in wall	J = Missing stones
C = Wall bowing outwards	K = Loose stones
D = Wall has been rebuilt at some point	L = Loose stones
E = Wave in face of wall	M = Loose stones
F = Irregualr stack of stones near top of wall	N = Missing stones
G = Vegetative growth along top of wall	O = Damaged stones
H = Missing stones	P = Large stones

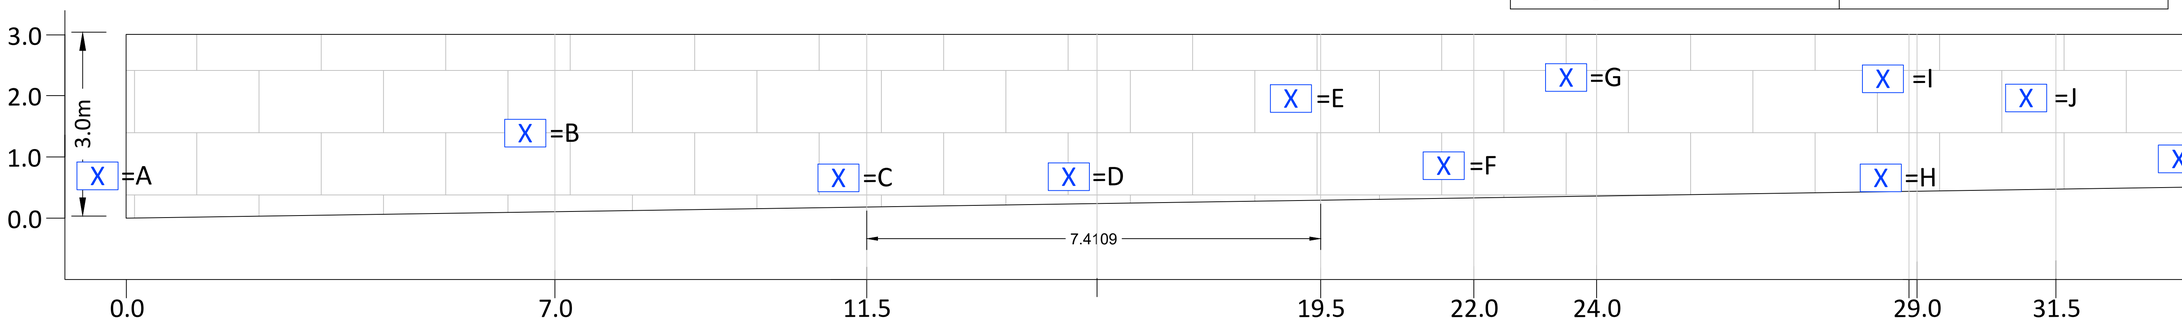

SCALE 1:50

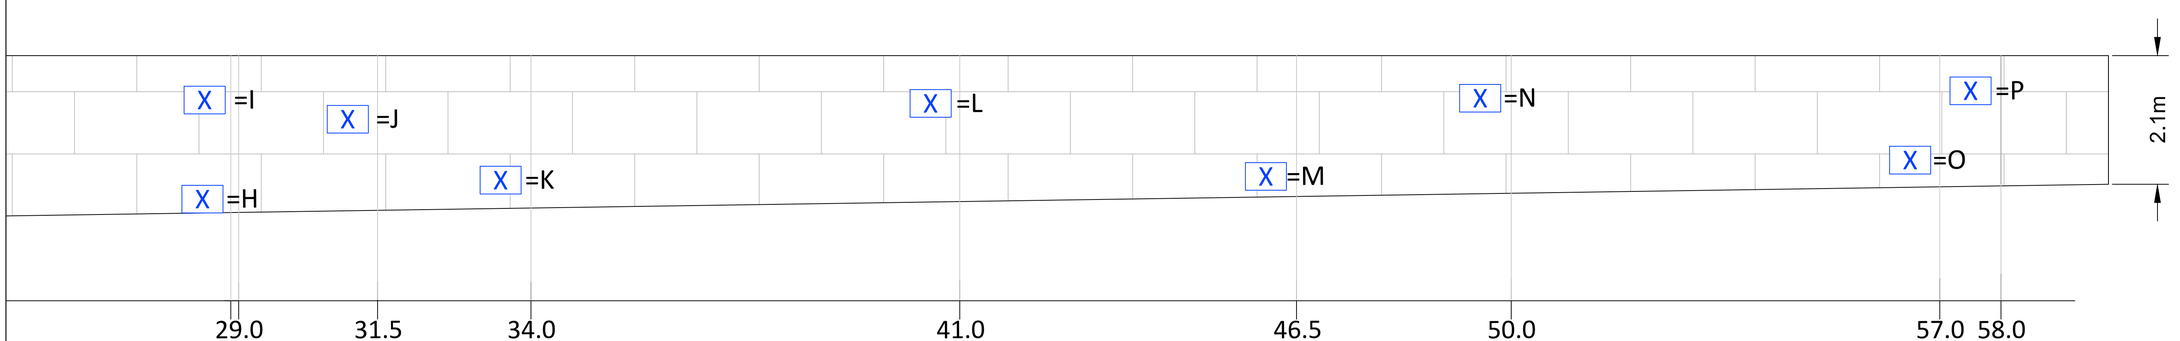

SCALE 1:50

NOTES

1. THIS DRAWING IS PRODUCED FOR USE IN THIS PROJECT ONLY AND MAY NOT BE USED FOR ANY OTHER PURPOSE. THE CONSULTING ENGINEERS ACCEPT NO LIABILITY FOR THE USE OF THIS DRAWING OTHER THAN THE PURPOSE FOR WHICH IT WAS INTENDED IN CONNECTION WITH THIS PROJECT AS RECORDED ON THE TITLE BLOCK FIELDS 'PURPOSE FOR ISSUE' AND 'FILE STATUS CODE'.
2. THIS DRAWING MAY NOT BE REPRODUCED IN ANY FORM WITHOUT PRIOR WRITTEN AGREEMENT FROM ADVANT ENGINEERS.
3. DO NOT SCALE FROM THE DRAWING, USE WRITTEN DIMENSIONS ONLY.
4. ALL DIMENSIONS ARE IN MILLIMETRES UNLESS OTHERWISE SPECIFIED.
5. DISCREPANCIES MUST BE REPORTED BACK TO THE ENGINEER PRIOR TO CONSTRUCTION.
6. THIS DRAWING TO BE READ IN CONJUNCTION WITH ALL RELEVANT ADVANT ENGINEERS DRAWINGS AND SPECIFICATIONS.
7. UPDATE TO S38 COMMENTS

KEY

REV	AMENDMENTS	BY	DATE
B	UPDATED TO HIGHWAY COMMENTS	MJM	11.12.25
A	INITIAL ISSUE	MJM	20.07.25

FOR APPROVAL

STATUS		CHK'D
PRELIMINARY		MJM
FOR COMMENT		MJM
FOR APPROVAL		MJM
FOR CONSTRUCTION		
AS BUILT		

advant ENGINEERS
Unit 6 Benton Office Park, Bennett Avenue
Horbury, Wakefield, West Yorkshire, WF4 5RA
01924 654108
wakefield@advantengineers.co.uk

CLIENT
ORION HOMES

CONTRACT
BANKFIELD DRIVE
HOLMBRIDGE
HD9 2QP

TITLE
RETAINING WALL DILAPIDATION SURVEY

DRAWN	CHK'D
MJM	MJM
SCALE: SEE DETAIL (A1)	DATE: 20.07.25

JOB No	DRG No	REV
21043	137	B