




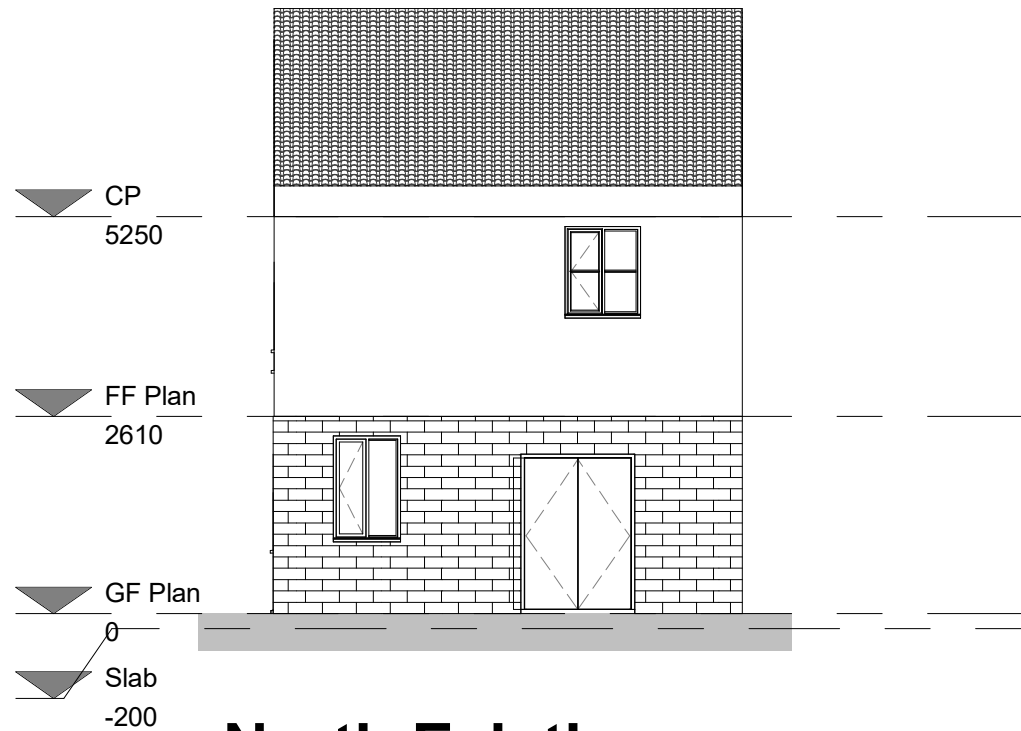


North Existing
1 : 100

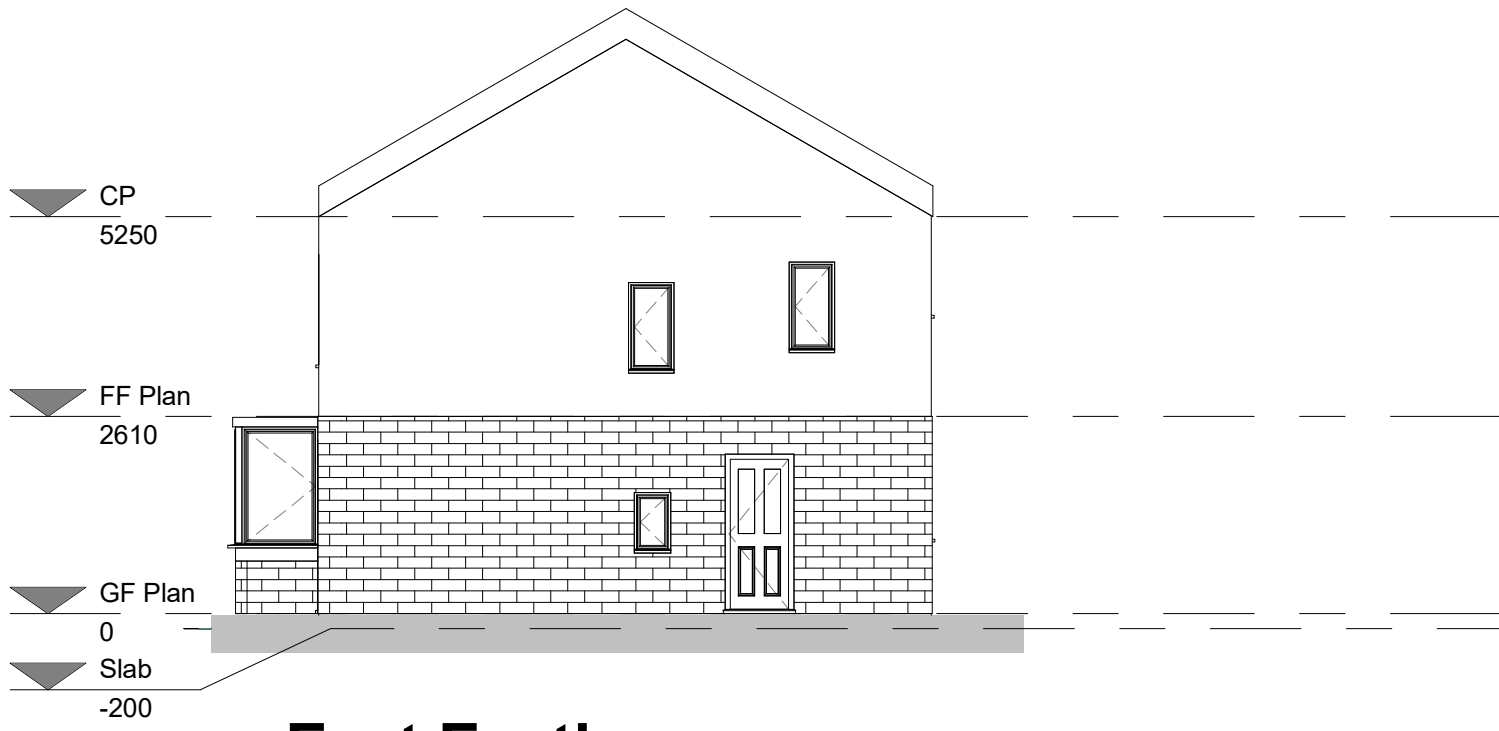


East Existing
1 : 100

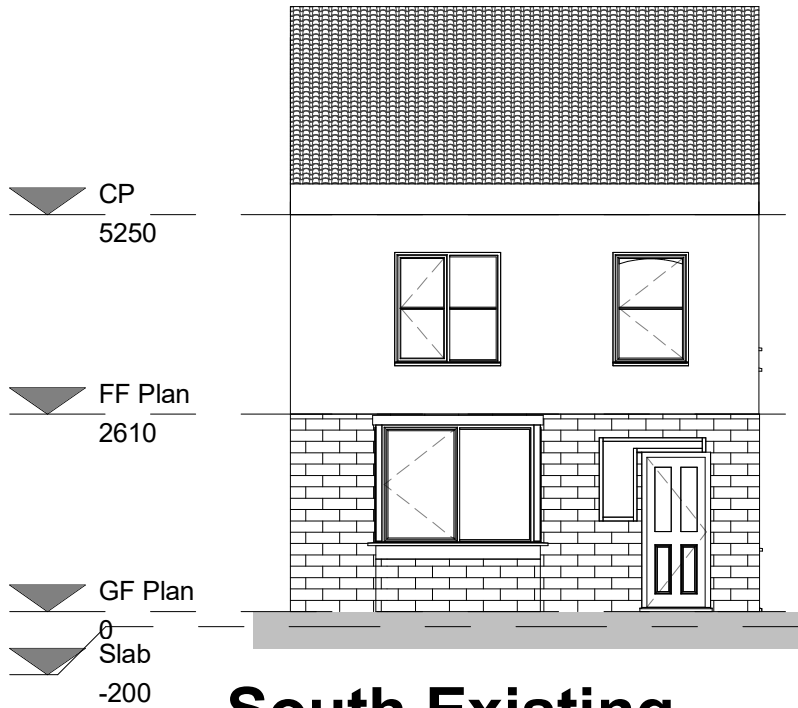

South Existing
1 : 100

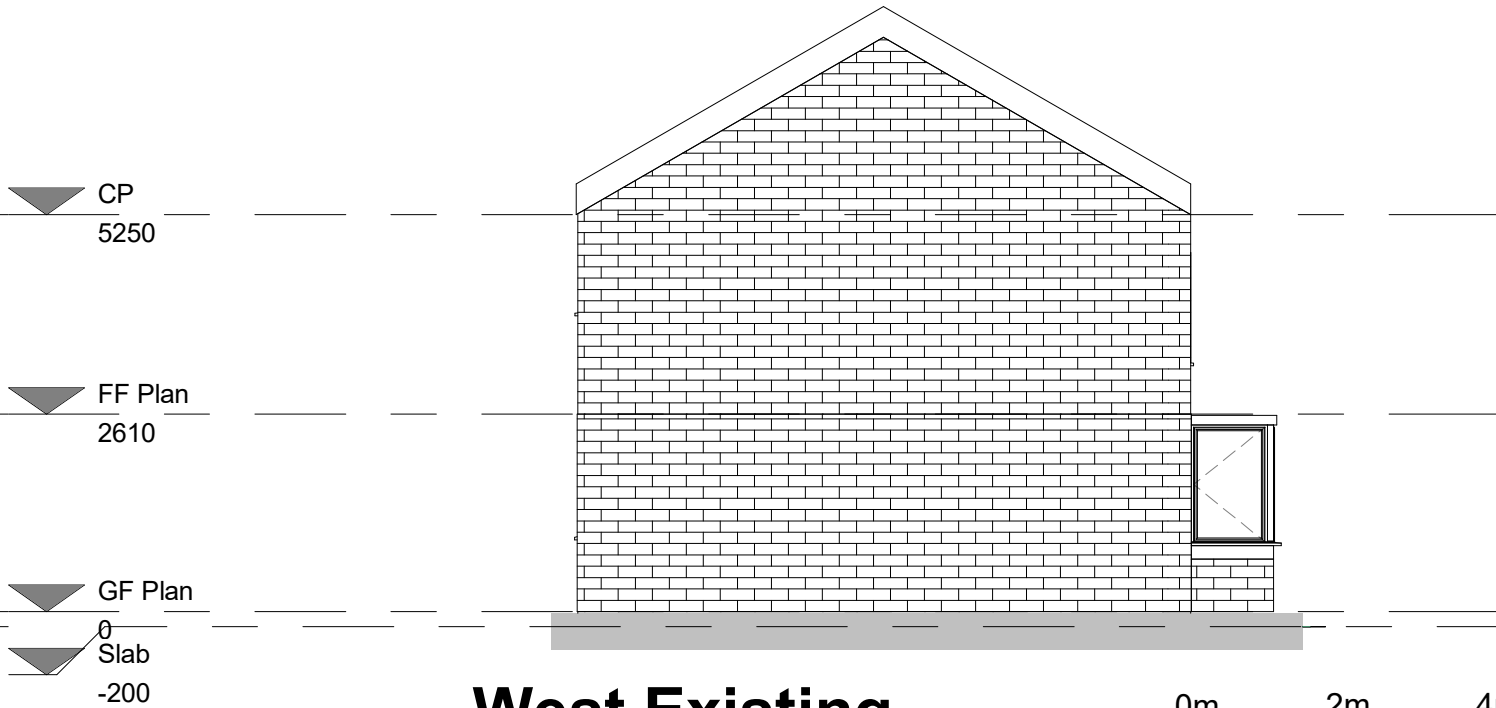

West Existing
1 : 100

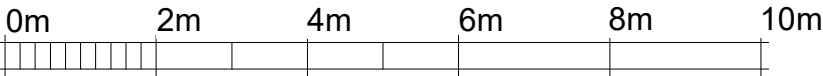

VISUAL SCALE 1:100 @ A3

SJ ARCHITECTURE LTD

T: 07880254823
E: info@sjarchitectureltd.com

Project:	83 Bywell Road	
Client:	Mr Abdul	
Date:	11/03/25	
Drawing Number:	A-2000	REV
Scale (@ A3)	1 : 100	
Sheet	EXISTING-ELEVATIONS	
Drawn by:	Author	