PROPOSED BLOCK PLAN

(SCALE 1:200 ON ISO A2)
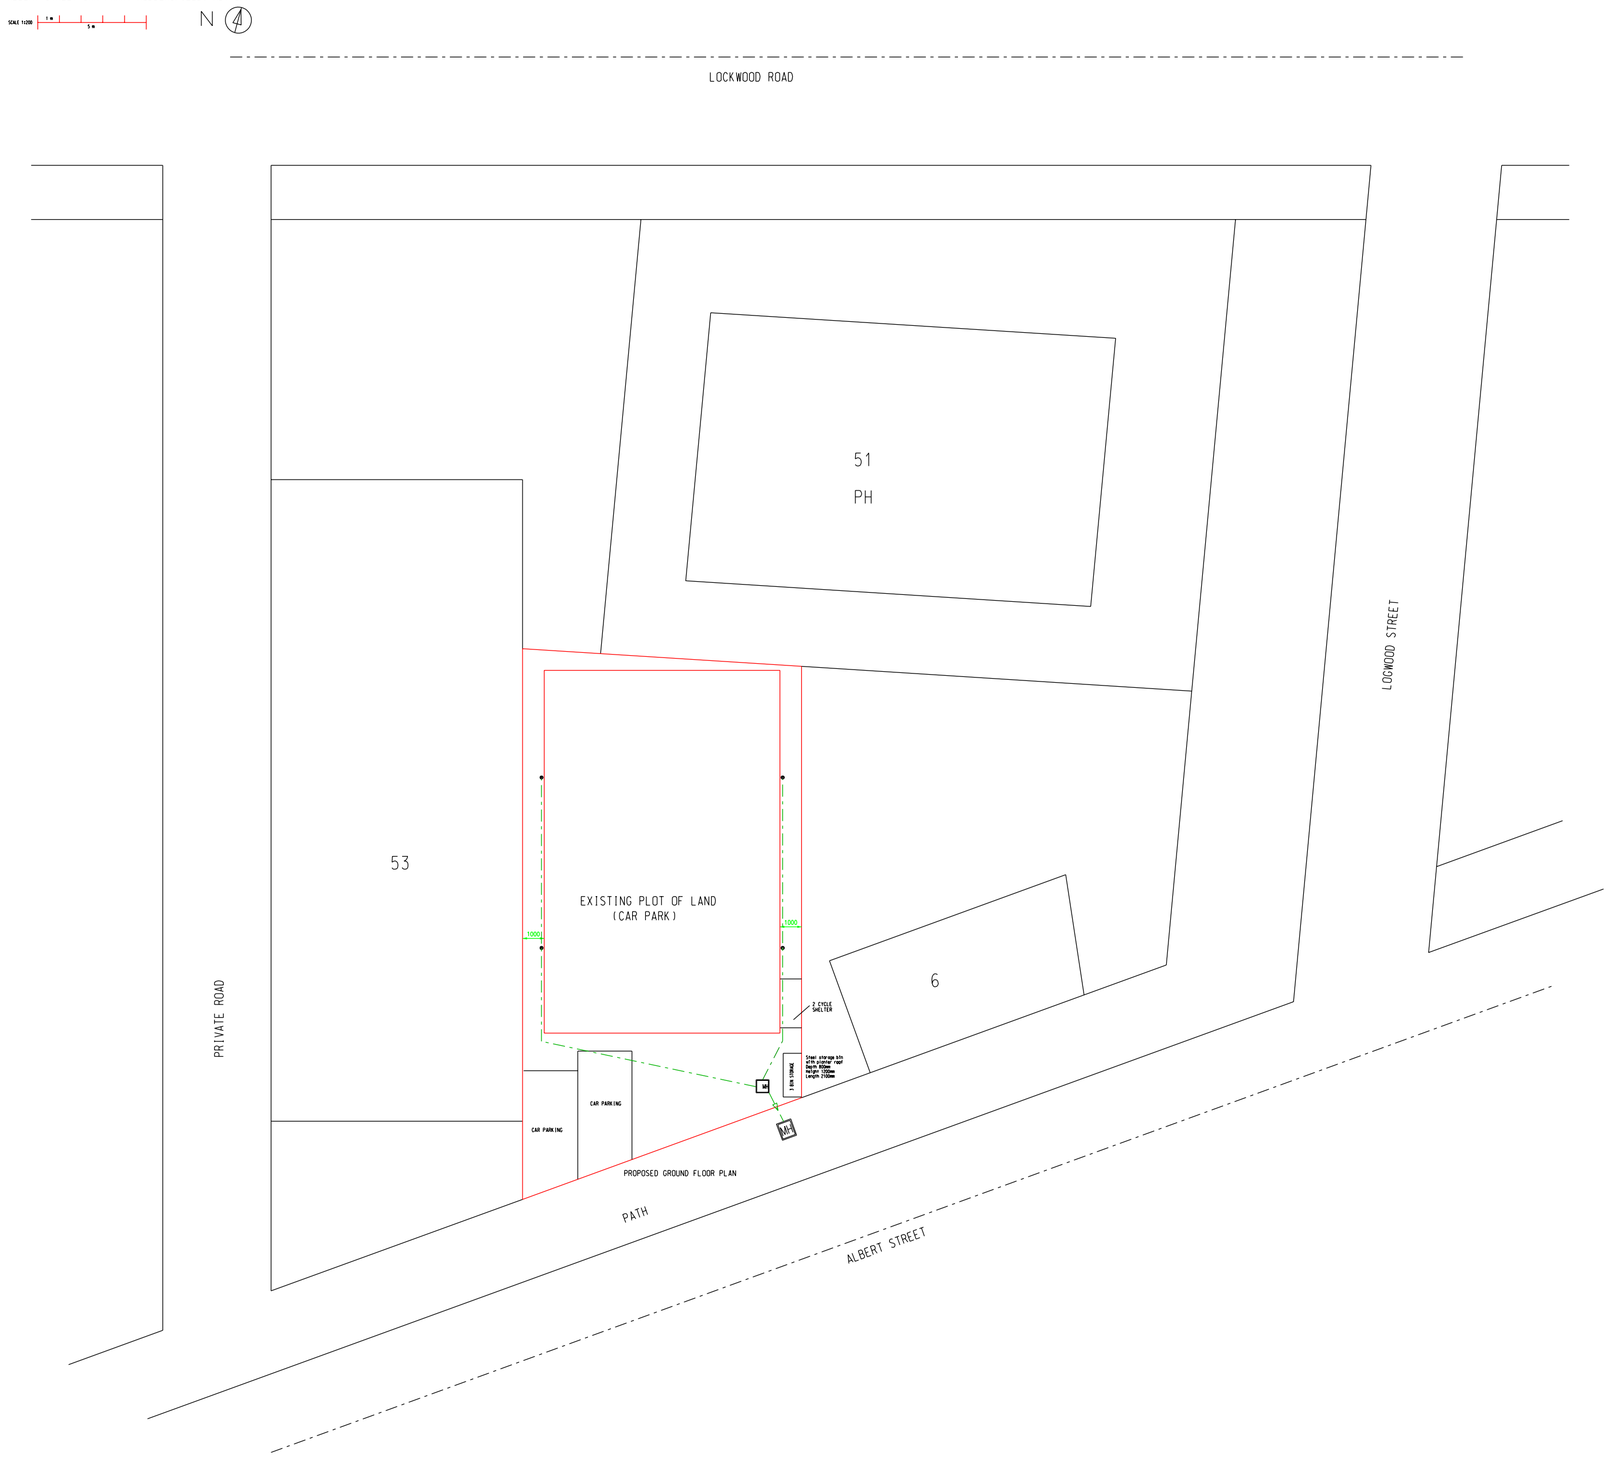
ALBERT STREET CAR PARK, HUDDERSFIELD, HD1 3PR